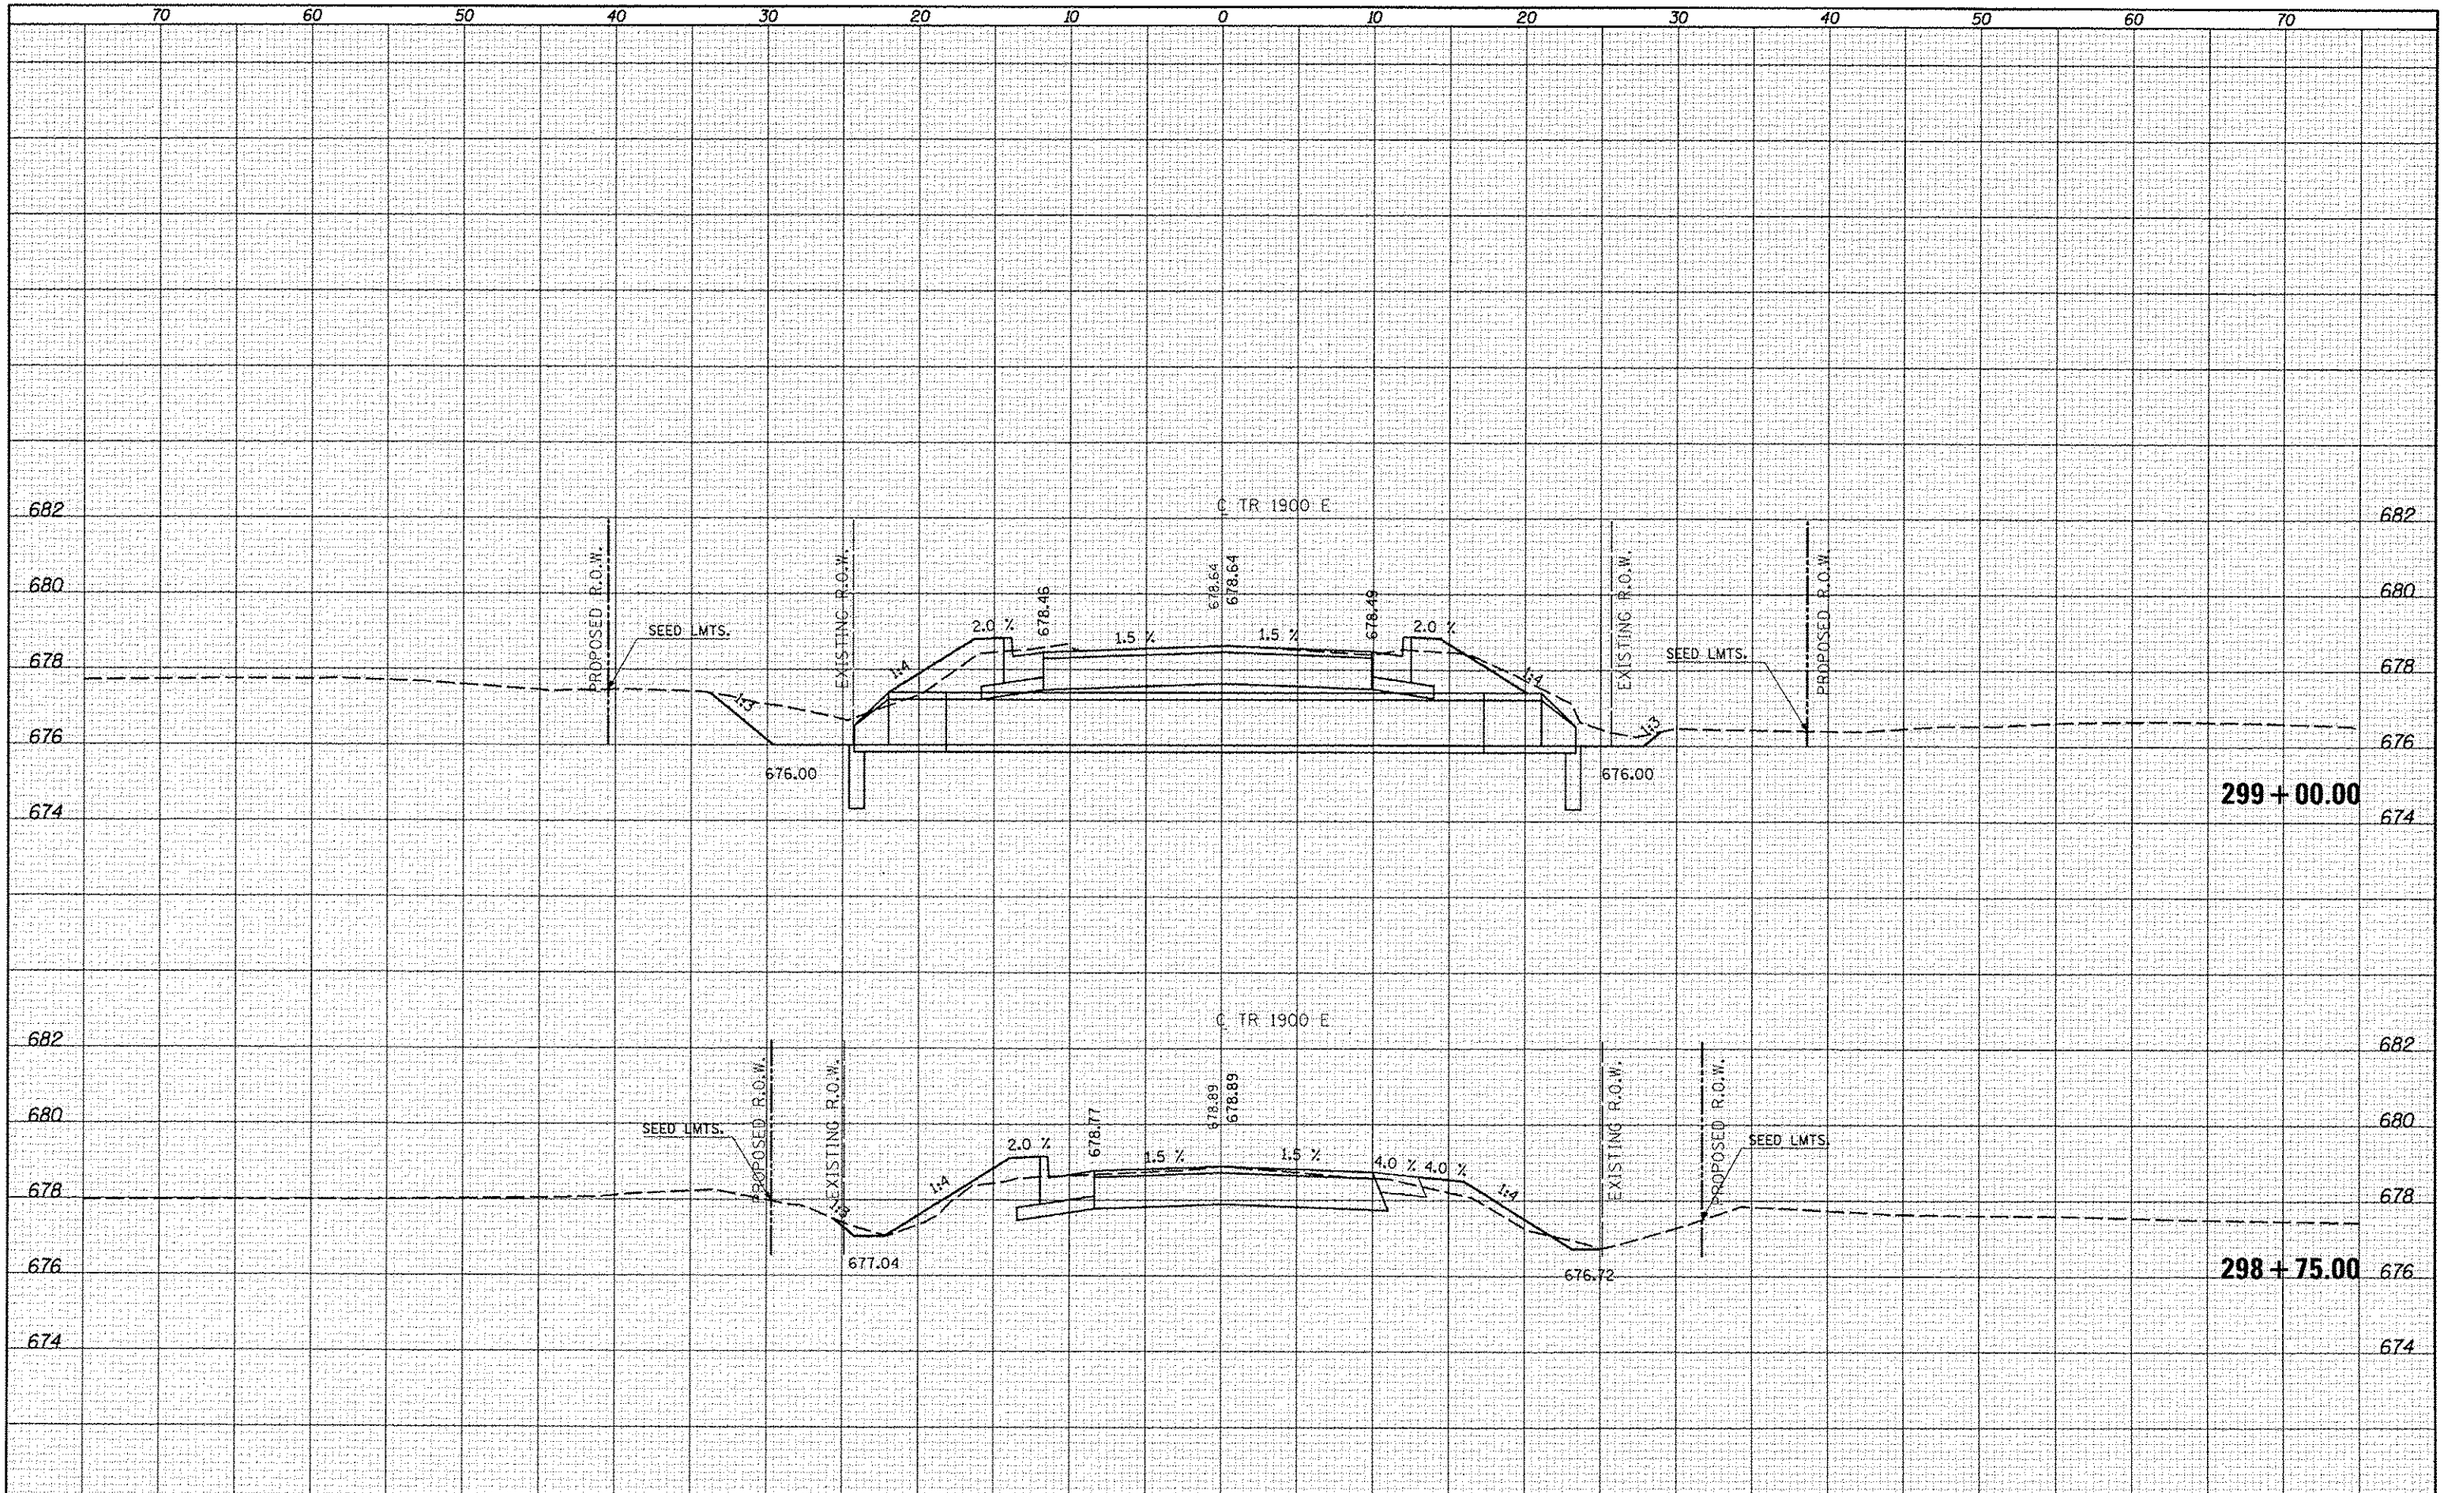

FILE NAME =	USER NAME = peterlock.jd	DESIGNED -	REVISED -
c:\pw_work\pwidot\peterlock.jd\d0253076\D570663-sht-1900e_xs.dgn		DRAWN -	REVISED -
	PLOT SCALE = 10.0000 ' / in.	CHECKED -	REVISED -
$MODELNAME$	PLOT DATE = 10/10/2013	DATE -	REVISED -

STATE OF ILLINOIS
DEPARTMENT OF TRANSPORTATION

1900E (SOUTH) CROSS SECTIONS

SCALE: | SHEET 1 OF 3 SHEETS | STA. 298+75.00 TO STA. 299+00.00

F.A.* RTE.	SECTION	COUNTY	TOTAL SHEETS	SHEET NO.
*	(2X,3)RS-3 & 2RS-4	Champaign	551	546
*F.A.U. 7152 & F.A.S. 1512		CONTRACT NO. 70663		
		ILLINOIS FED. AID PROJECT		

FINAL SURVEY	SURVEYED	BY	DATE
	PLOTTED		
NOTE BOOK	TEMP. RTE.		
	AREAS		
NO.	AREAS CHECKED		

ORIGINAL SURVEY	SURVEYED	BY	DATE
	PLOTTED		
NOTE BOOK	TEMP. RTE.		
	AREAS		
NO.	AREAS CHECKED		