CONTRACT 70918; FY14 BRIDGE DECK SEALING

DOUGLAS COUNTY

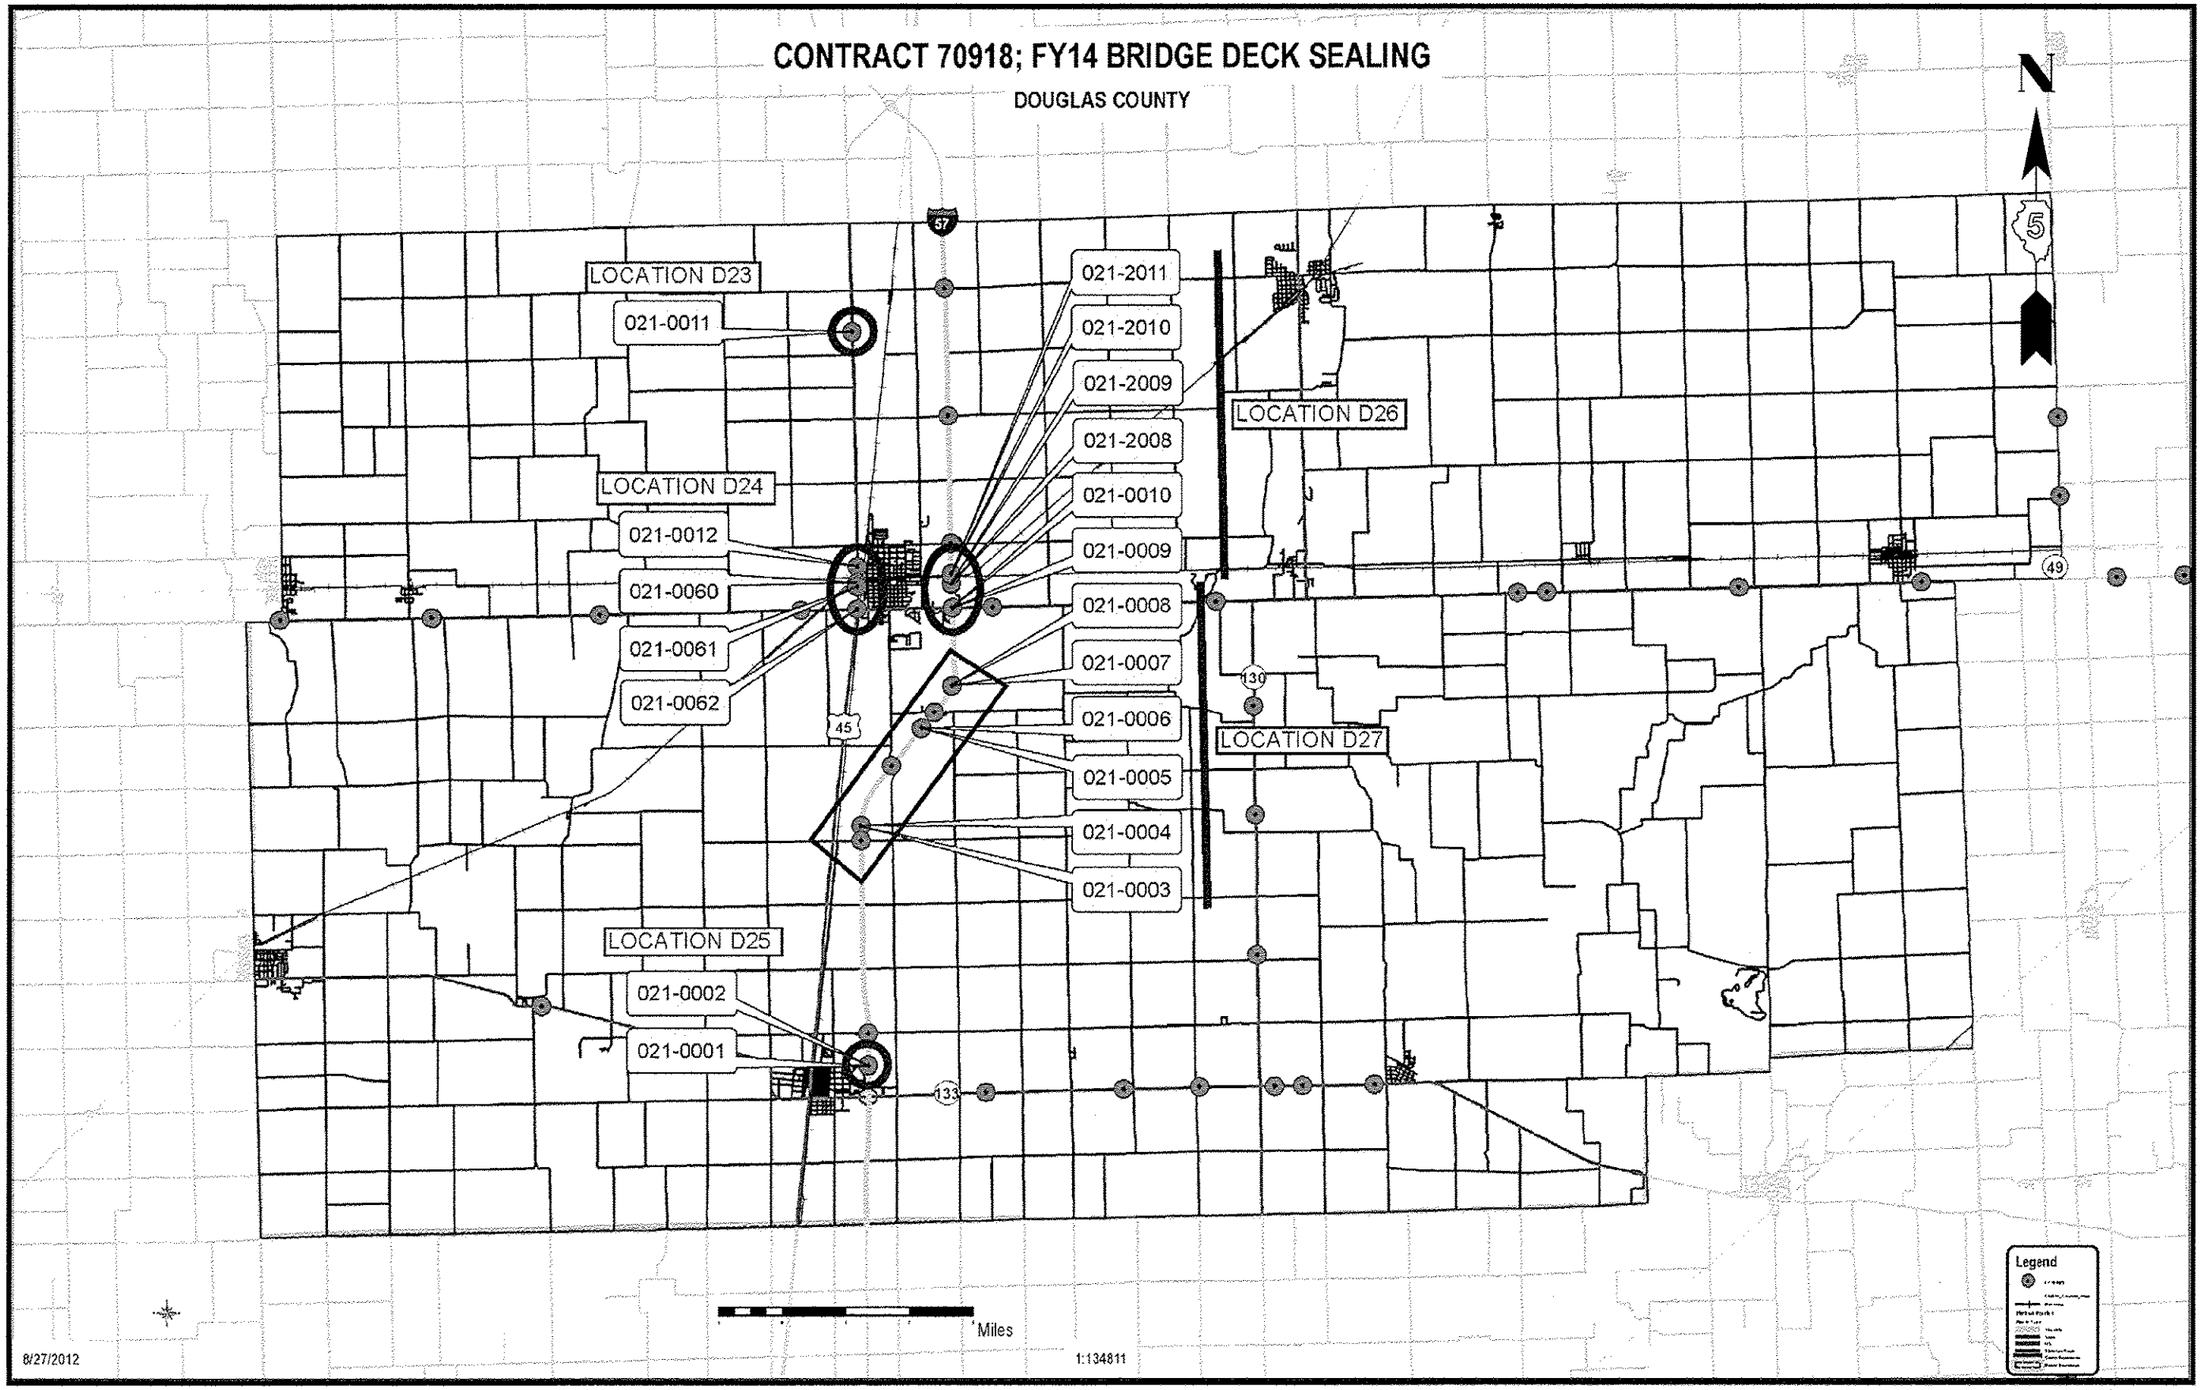

*FY2014 BRIDGE DECK SEALING
**DOUGLAS, EDGAR, & PIATT COUNTIES

FILE NAME = c:\pw_work\pwidot\piersonbr\d0312240\DS0918-sht-cover.dgn	USER NAME = piersonbr	DESIGNED - TJB	REVISED -
		DRAWN - DFJ	REVISED -
	PLOT SCALE = 40.0000 ' / in.	CHECKED -	REVISED -
	PLOT DATE = 11/21/2013	DATE - 10/11/12	REVISED -

STATE OF ILLINOIS
DEPARTMENT OF TRANSPORTATION

LOCATION MAP
DOUGLAS COUNTY

SCALE: NONE | SHEET NO. 2 OF 2 SHEETS | STA. | TO STA.

F.A.I. RTE.	SECTION	COUNTY	TOTAL SHEETS	SHEET NO.
VAR	*	**	21	3
		CONTRACT NO. 70918		
	ILLINOIS FED. AID PROJECT			