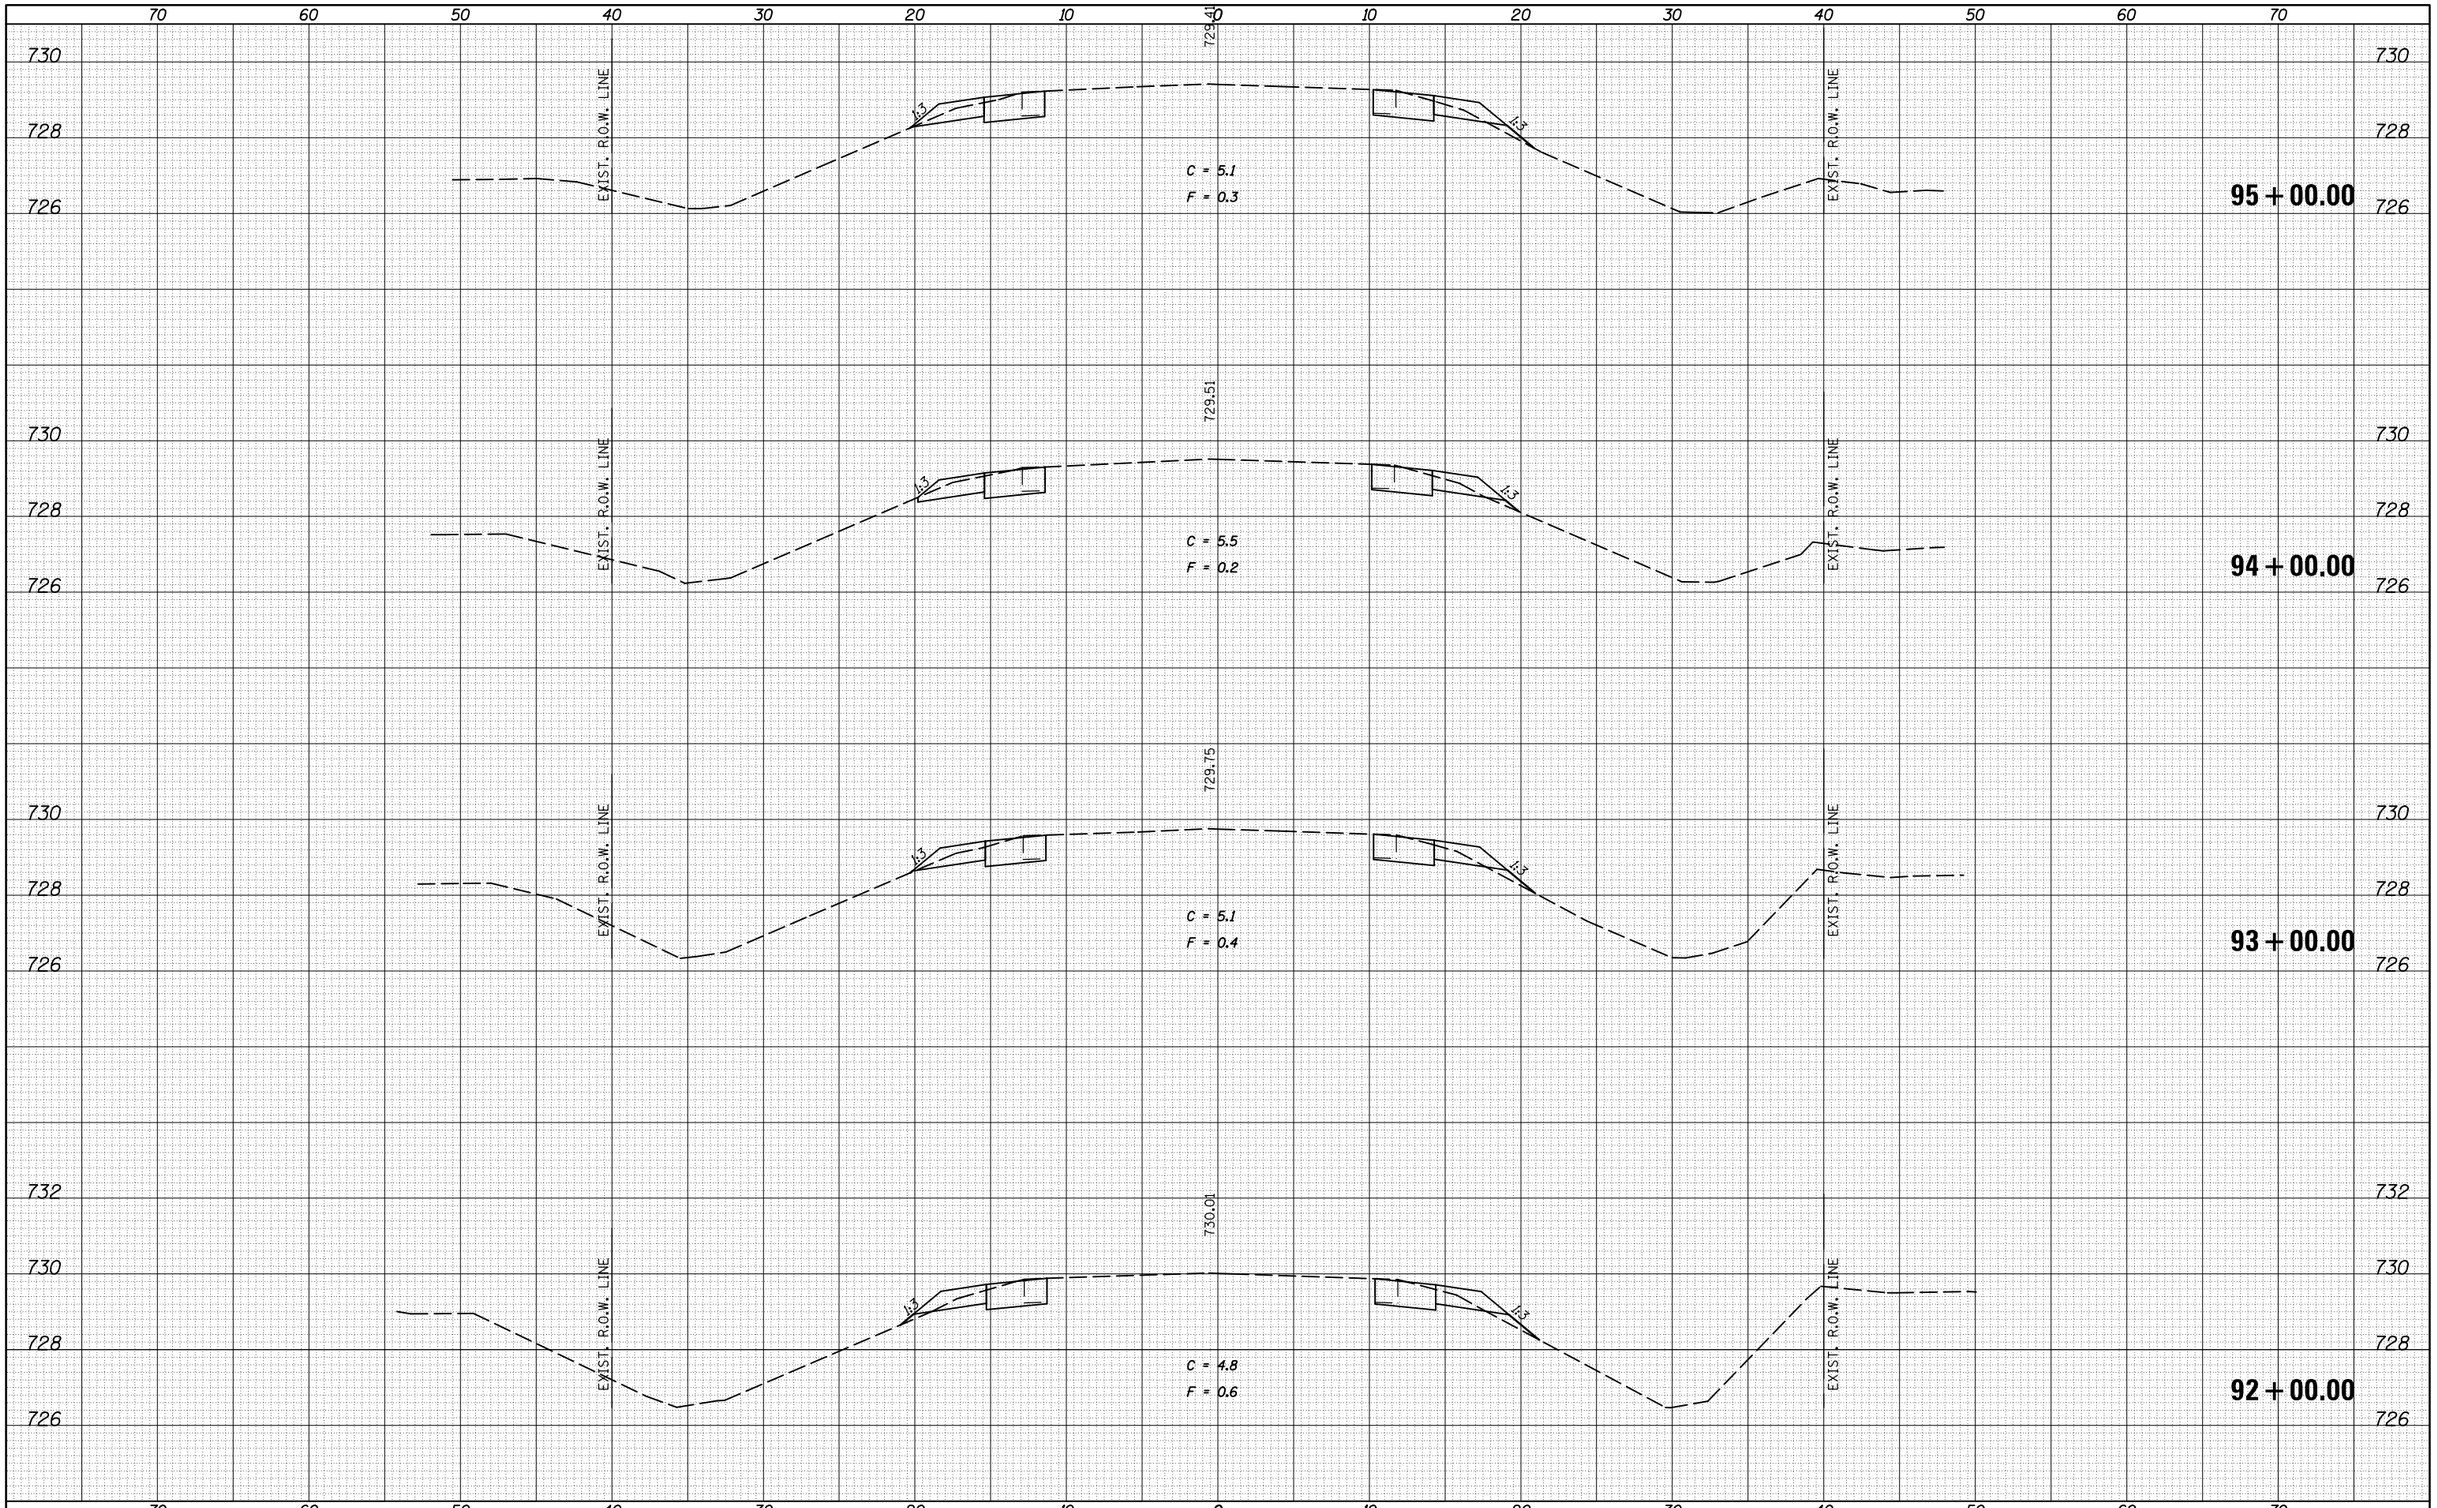

FINAL SURVEY

NO.	BY	DATE
NOTE BOOK		
AREAS		
SURVEYED		
PLOTTED		
TEMPLATE		
AREAS CHECKED		

ORIGINAL SURVEY

NO.	BY	DATE
NOTE BOOK		
AREAS		
SURVEYED		
PLOTTED		
TEMPLATE		
AREAS CHECKED		

FILE NAME =	USER NAME = castrob	DESIGNED -	REVISED -
c:\pw_work\pwidot\castrob\d0313174\D570984-sht-XS-IL_54.dgn		DRAWN -	REVISED -
	PLOT SCALE = 10.0000 ' / in.	CHECKED -	REVISED -
$MODELNAME$	PLOT DATE = 1/3/2014	DATE -	REVISED -

STATE OF ILLINOIS
DEPARTMENT OF TRANSPORTATION

IL 54 CROSS SECTIONS

SCALE: | SHEET OF 141 SHEETS | STA. 92+00.00 | TO STA. 95+00.00

F.A.P. RTE.	SECTION	COUNTY	TOTAL SHEETS	SHEET NO.
71	(122,121)I	•	199	78
	• DEWITT / MCLEAN	CONTRACT NO. 70984		
	ILLINOIS	FED. AID PROJECT		