FINAL SURVEY	NOTE BOOK	SURVEYED	PLOTTED	TEMPLATE	AREAS	AREAS CHECKED	NO.	BY	DATE

ORIGINAL SURVEY	NOTE BOOK	SURVEYED	PLOTTED	TEMPLATE	AREAS	AREAS CHECKED	NO.	BY	DATE

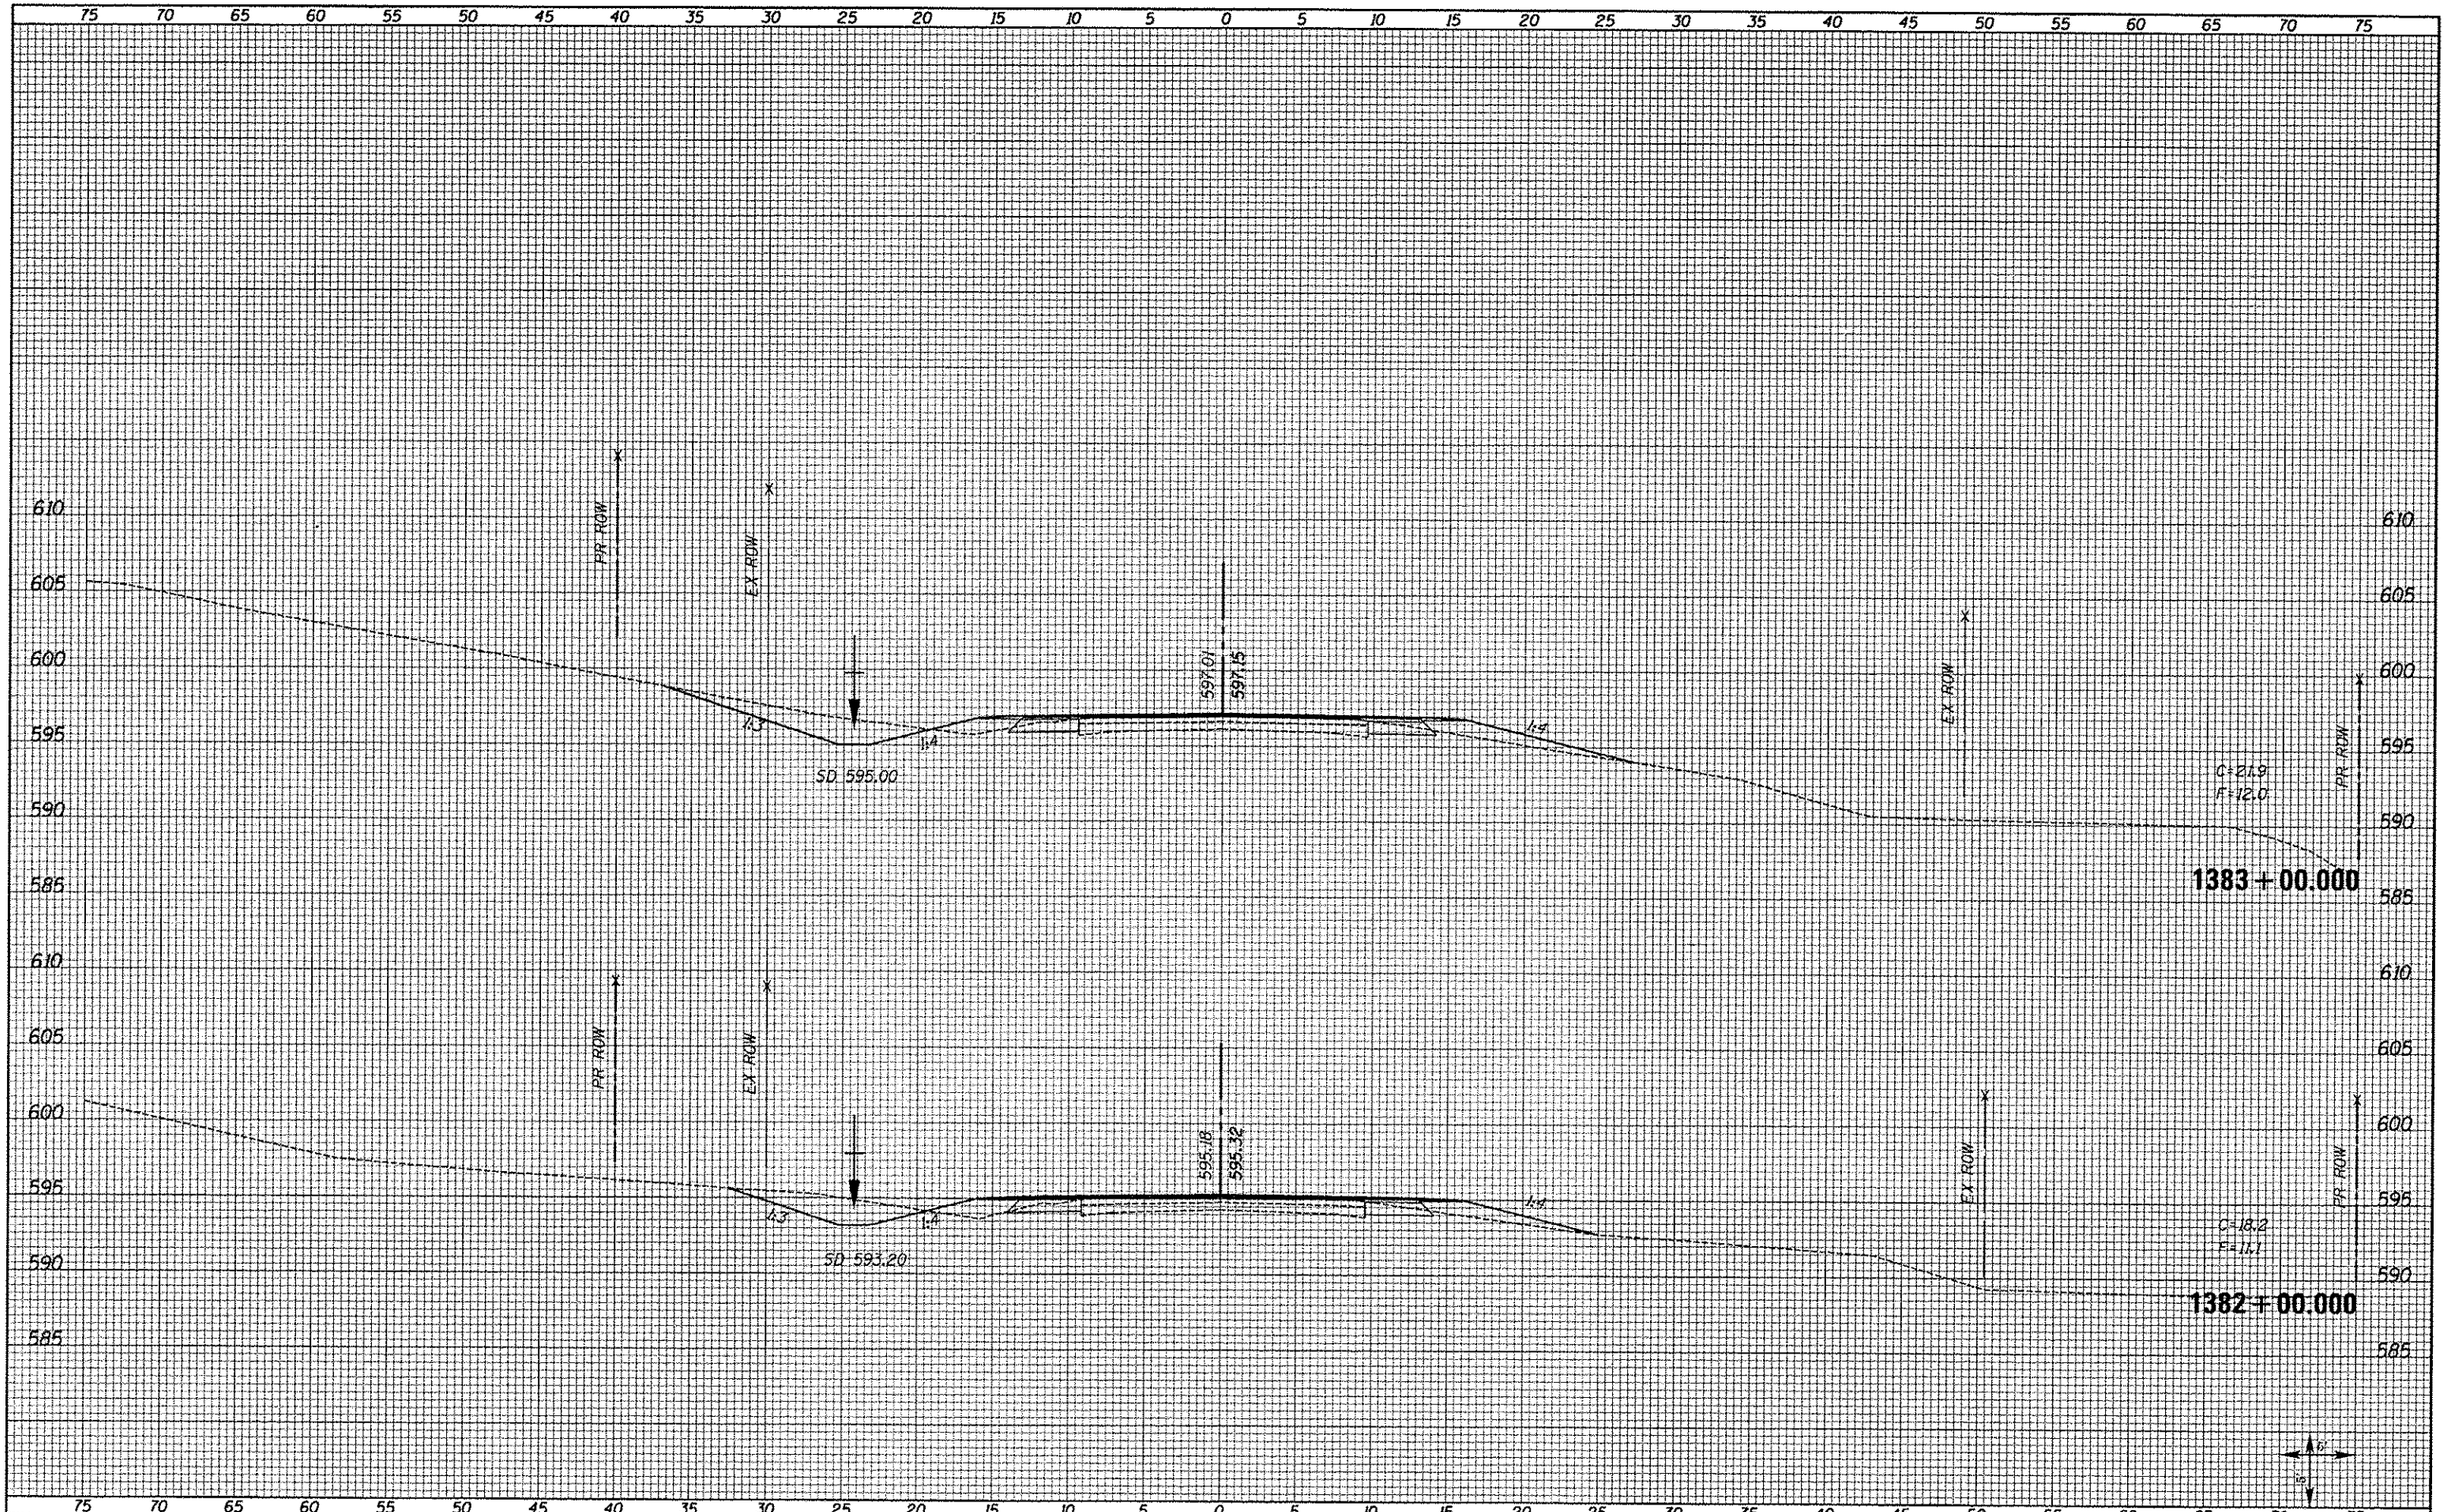

FILE NAME = XS_SHEETS-NEW.dgn	USER NAME = natal	DESIGNED -	REVISED -	STATE OF ILLINOIS DEPARTMENT OF TRANSPORTATION	FAS 1597 (IL 96) CROSS SECTIONS
		DRAWN -	REVISED -		
	PLOT SCALE = 10.0000 ' / in.	CHECKED -	REVISED -		
	PLOT DATE = 8/16/2013	DATE -	REVISED -		SCALE: SHOWN | SHEET NO. 43 OF 72 SHEETS | STA. 1382+00.000 STA. 1383+00.000

F.A.S RTE.	SECTION	COUNTY	TOTAL SHEETS	SHEET NO.
1597	14 (W, RS-7)	ADAMS/PIKE	152	118
		CONTRACT NO. 72781		
	ILLINOIS FED. AID PROJECT			