FINAL SURVEY	SURVEYED	BY	DATE
	PLOTTED		
NOTE BOOK	TEMPLATE		
NO.	AREAS CHECKED		

ORIGINAL SURVEY	SURVEYED	BY	DATE
	PLOTTED		
NOTE BOOK	TEMPLATE		
NO.	AREAS CHECKED		

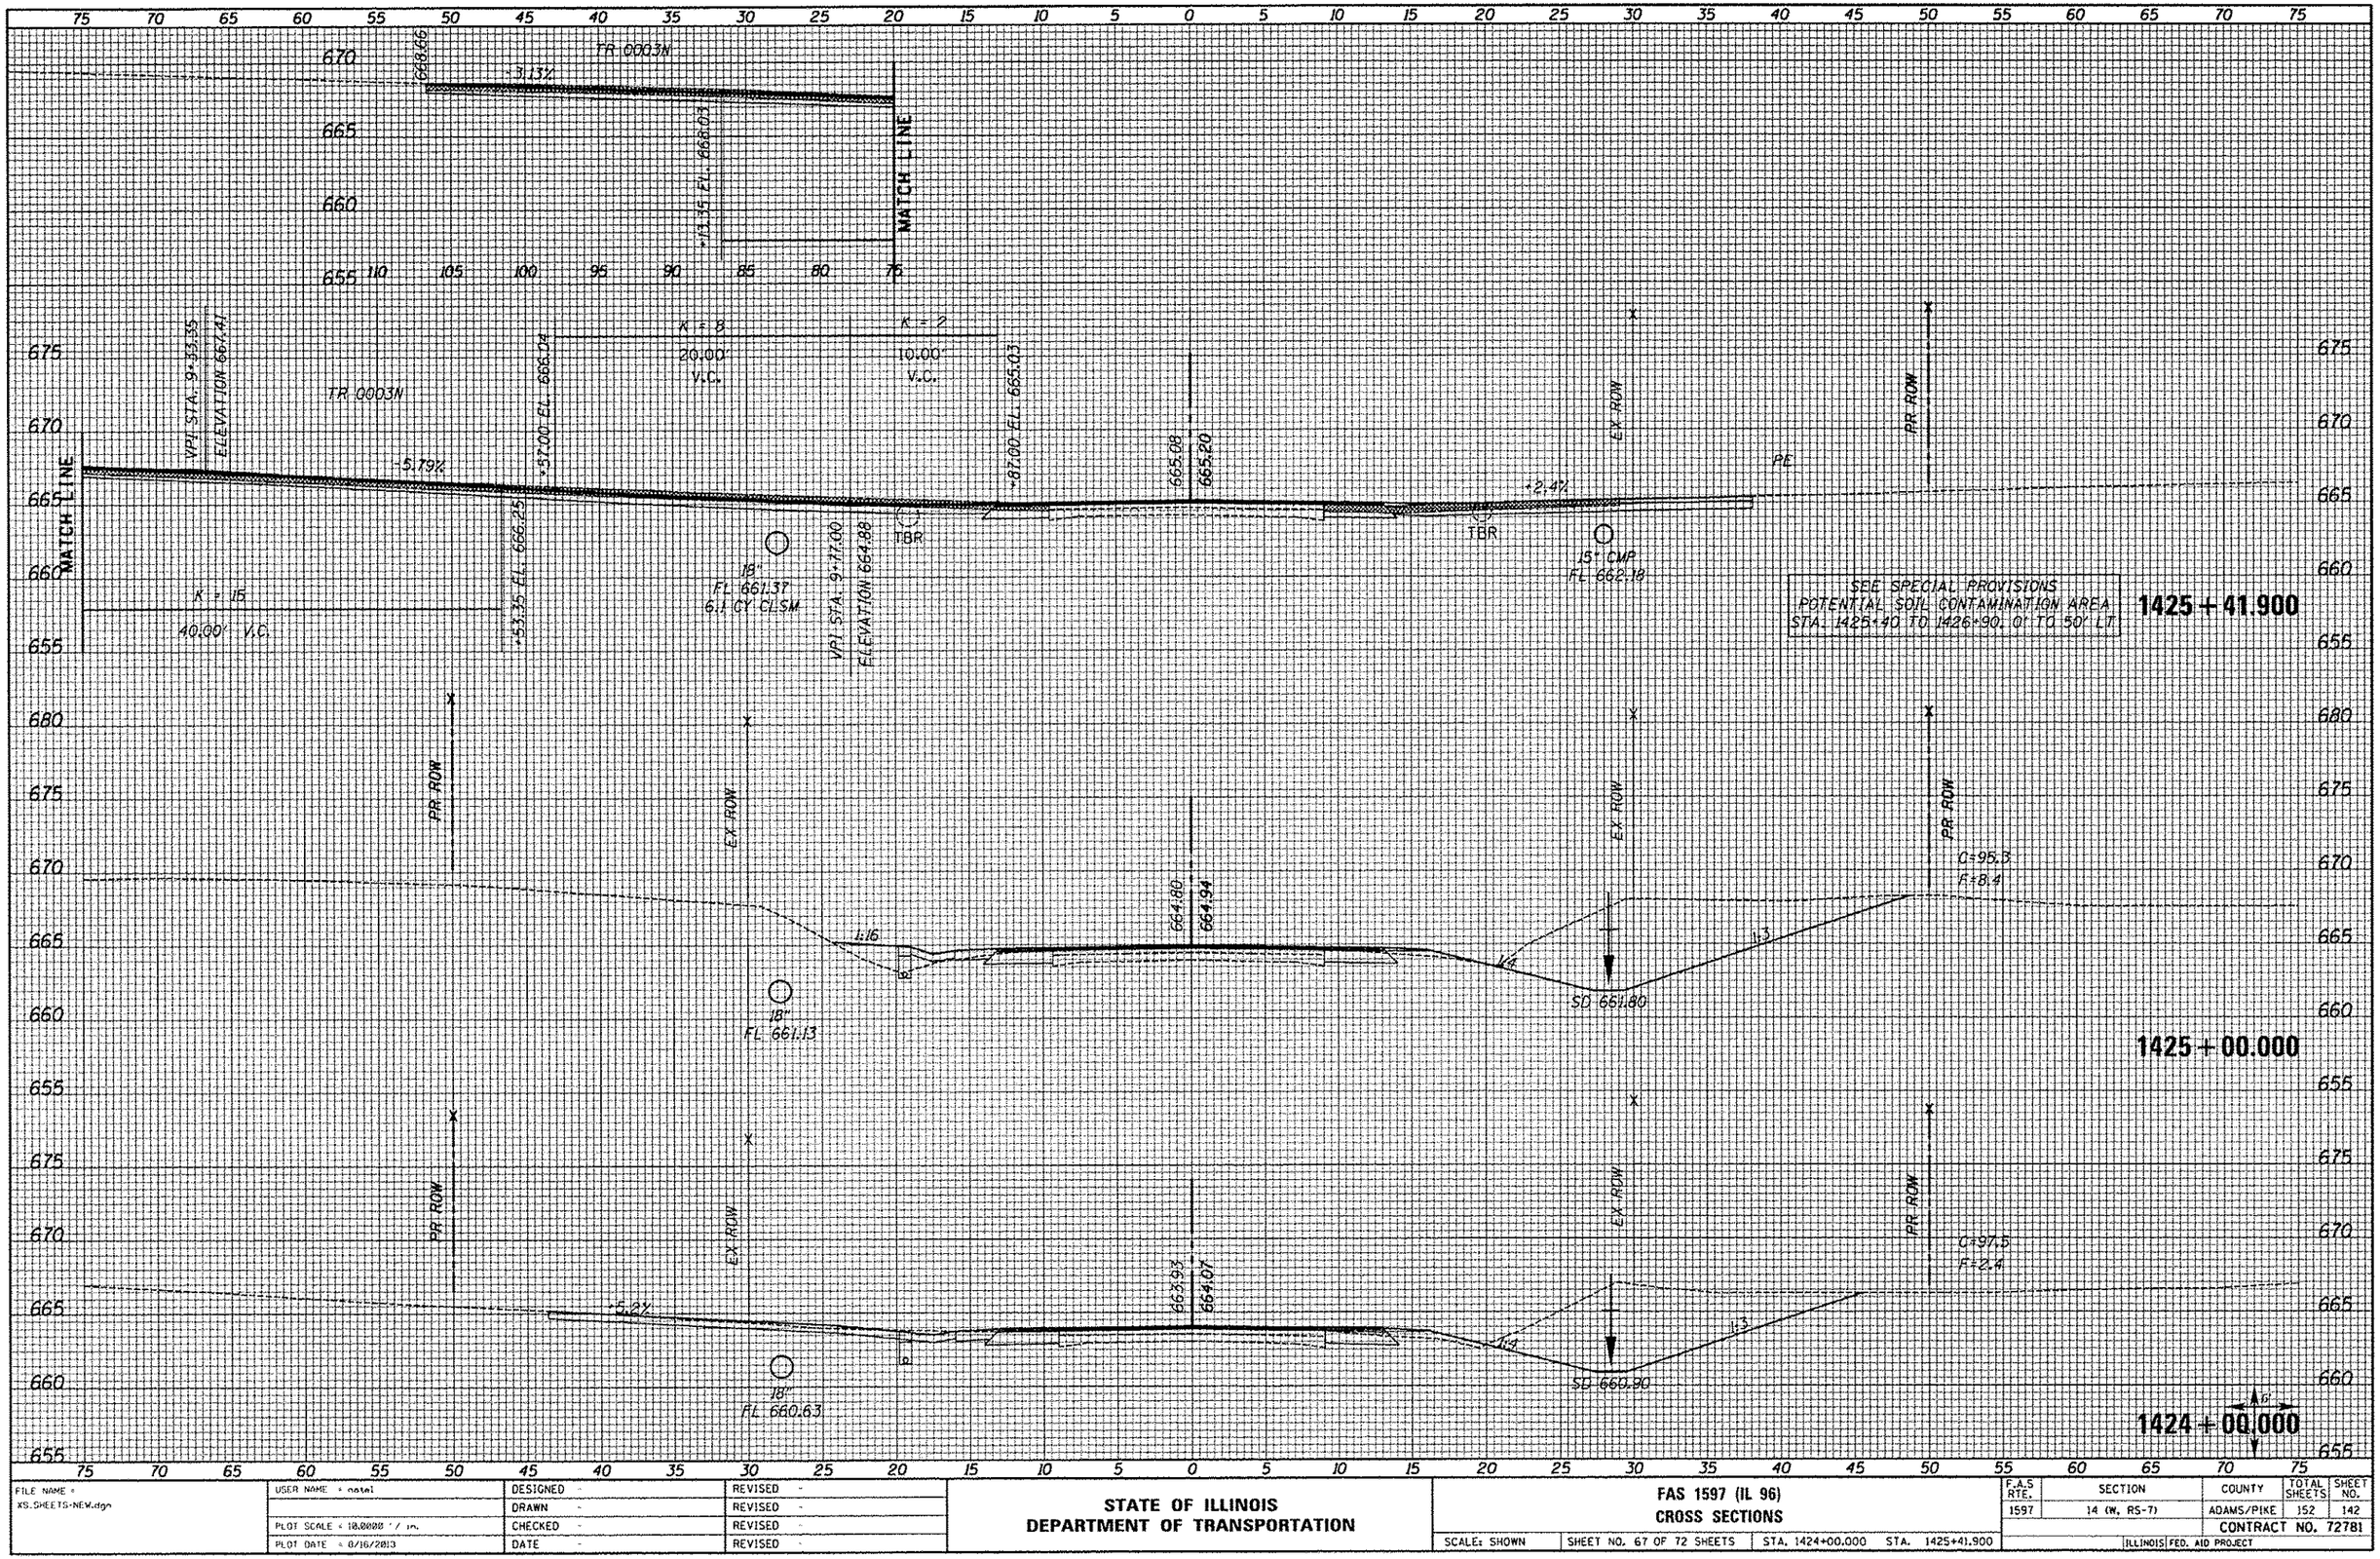

FILE NAME = XS_SHEETS-NEW.dgn	USER NAME = natel	DESIGNED -	REVISED -
		DRAWN -	REVISED -
	PLOT SCALE = 10.0000 ' / in.	CHECKED -	REVISED -
	PLOT DATE = 8/16/2013	DATE -	REVISED -

STATE OF ILLINOIS
DEPARTMENT OF TRANSPORTATION

FAS 1597 (IL 96)
CROSS SECTIONS

SCALE: SHOWN | SHEET NO. 67 OF 72 SHEETS | STA. 1424+00.000 | STA. 1425+41.900

F.A.S RTE.	SECTION	COUNTY	TOTAL SHEETS	SHEET NO.
1597	14 (W, RS-7)	ADAMS/PIKE	152	142
		CONTRACT NO. 72781		
	ILLINOIS FED. AID PROJECT			