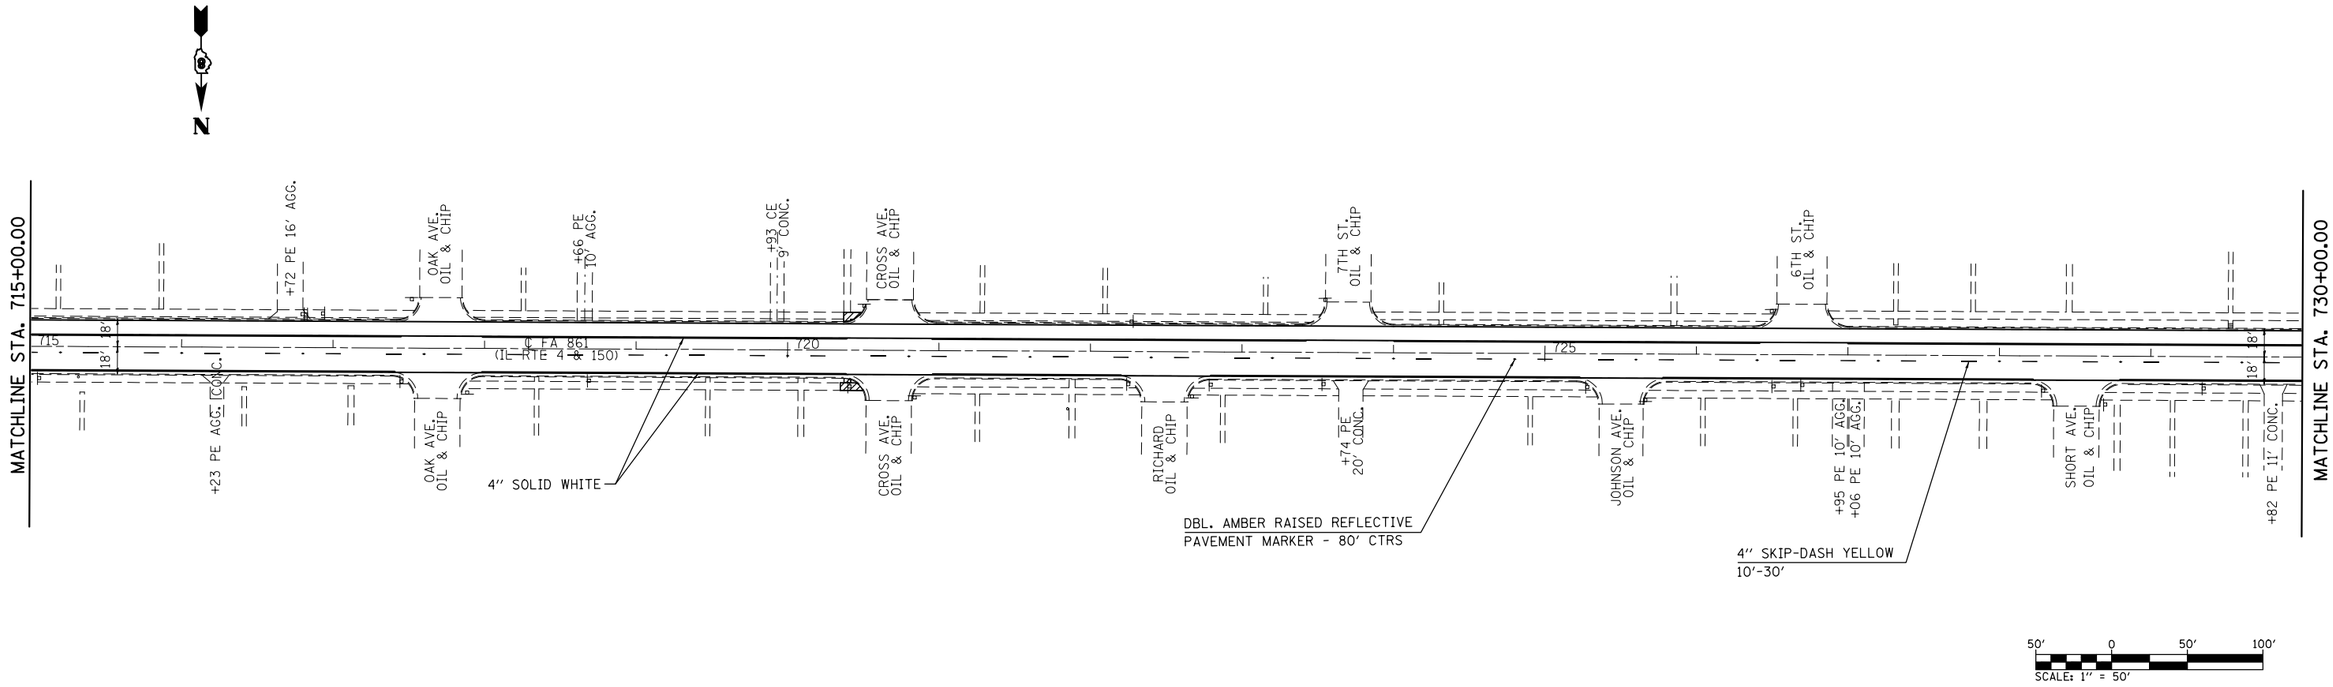

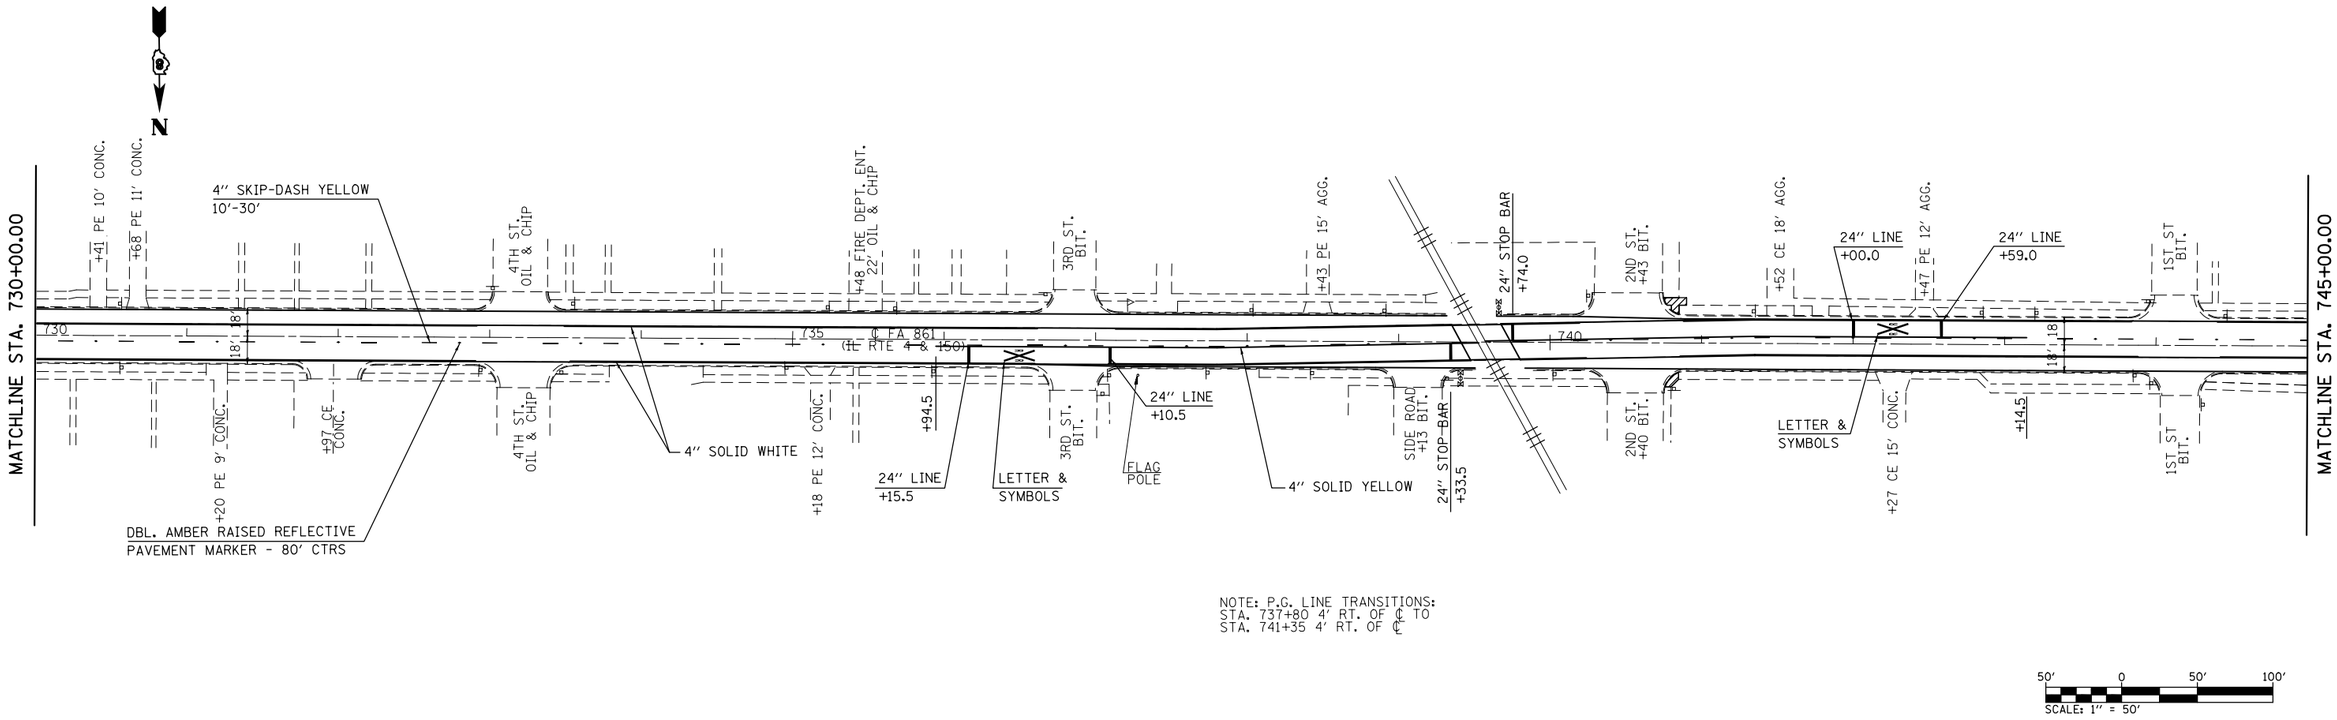

NOTE: P.G. LINE TRANSITIONS:
STA. 737+80 4' RT. OF ℄ TO
STA. 741+35 4' RT. OF ℄

FILE NAME = $FILEL$	USER NAME = $USER$	DESIGNED - _____	REVISED - _____
		DRAWN - _____	REVISED - _____
	PLOT SCALE = $SCALE$	CHECKED - _____	REVISED - _____
$MODELNAME$	PLOT DATE = $DATE$	DATE - _____	REVISED - _____

STATE OF ILLINOIS
DEPARTMENT OF TRANSPORTATION

PAVEMENT MARKING

SCALE: 1" = 50' | SHEET 3 OF 7 SHEETS | STA. 715+00.00 TO STA. 745+00.00

F.A.P. RTE.	SECTION	COUNTY	TOTAL SHEETS	SHEET NO.
861	(110,111)RS-3	RANDOLPH	23	19
		CONTRACT NO. 76G65		
	ILLINOIS FED. AID PROJECT			