FA006

LEGEND
- EXISTING PAVEMENT
- PROPOSED MARKING
- EXISTING MARKING

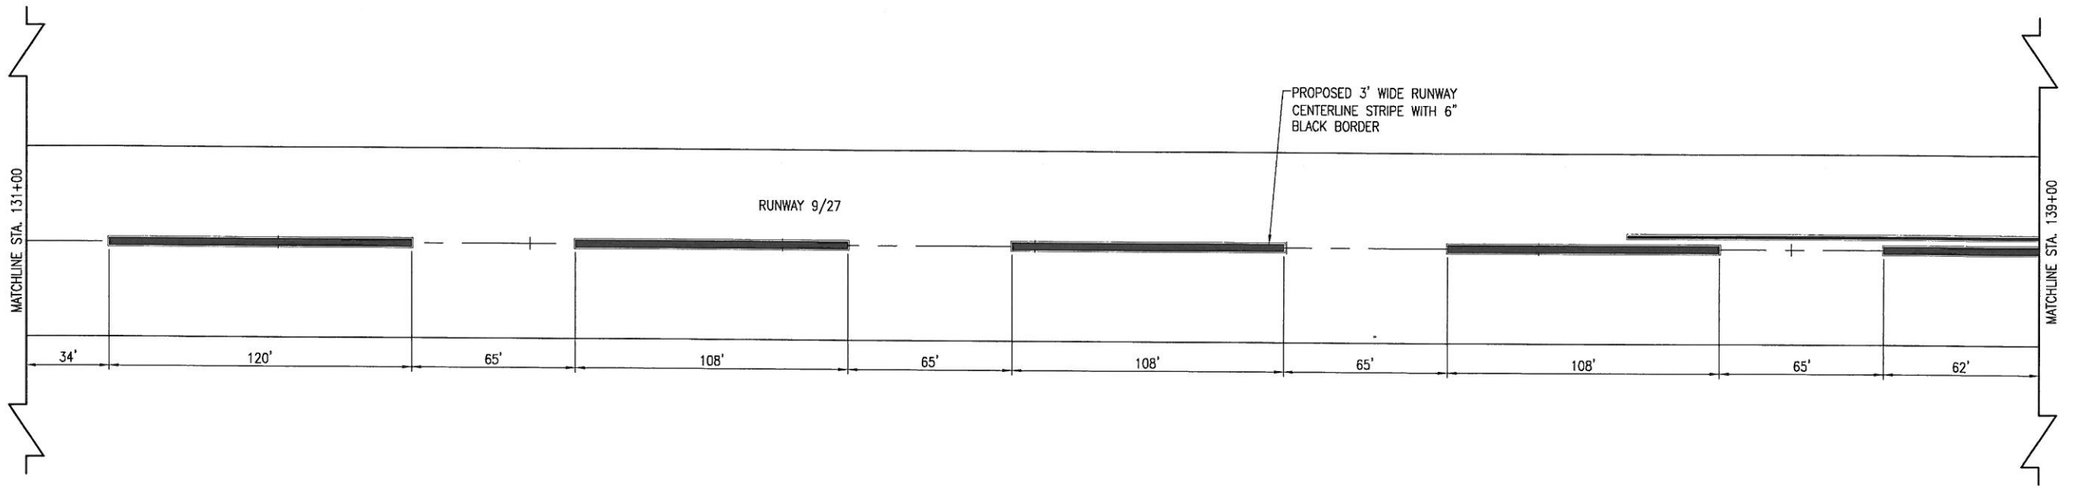

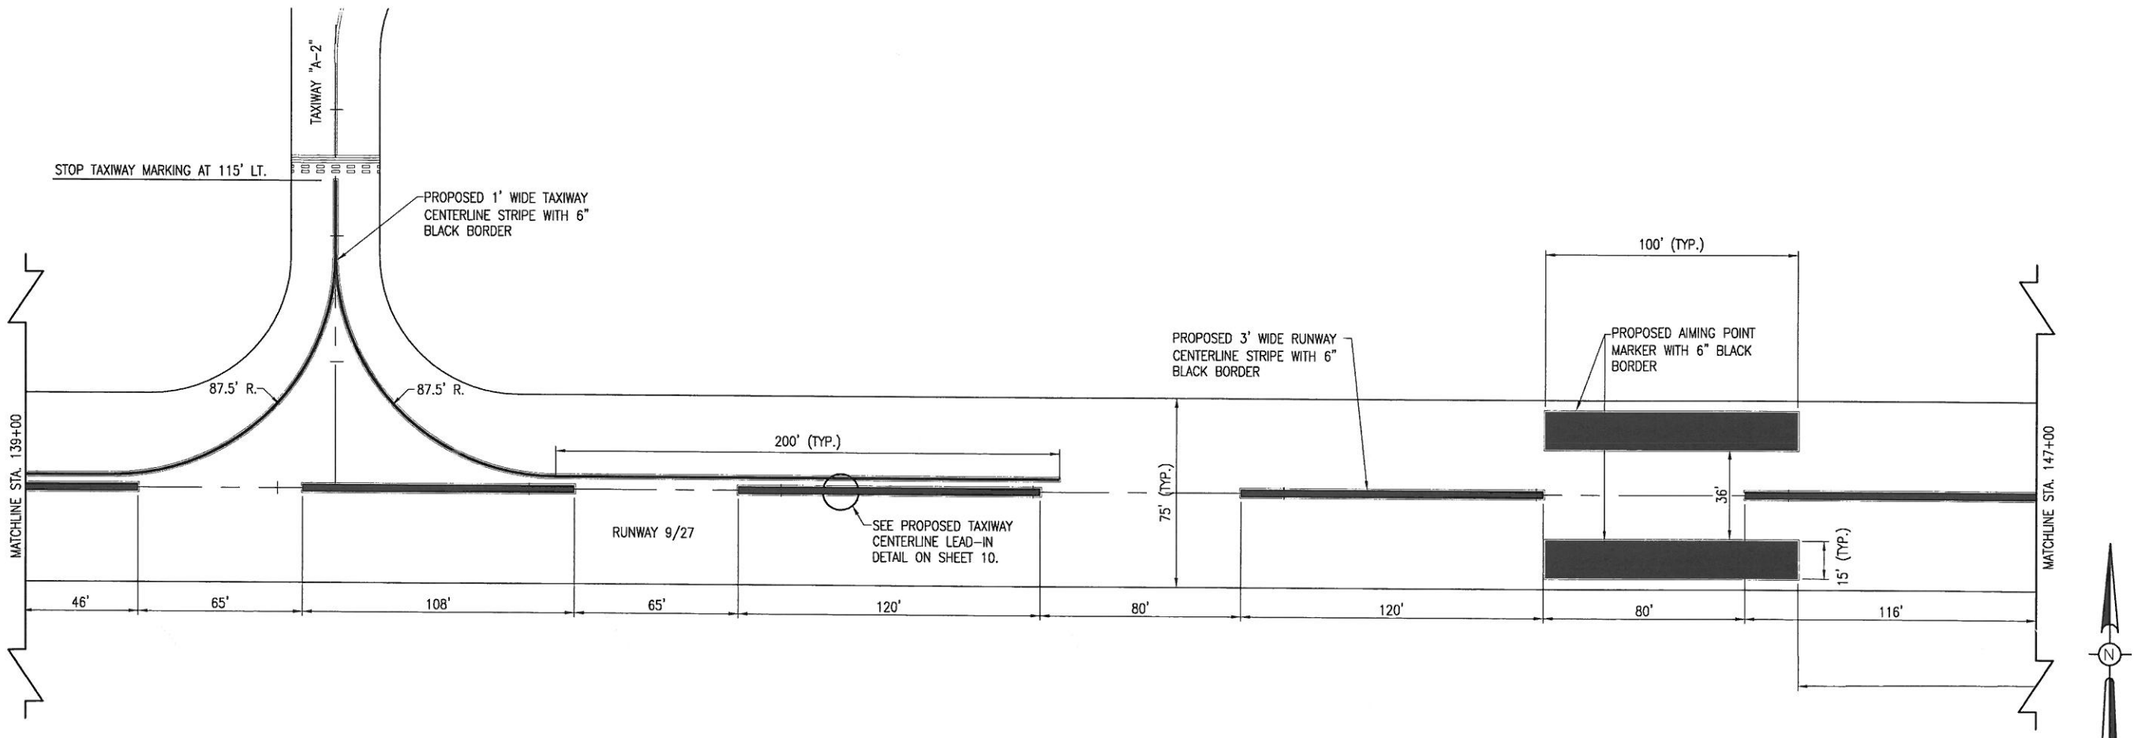

DATE	REVISION
12/18/13	REVISED AS PER IDA COMMENTS

FAIRFIELD MUNICIPAL AIRPORT
FAIRFIELD, ILLINOIS

IL. PROJ.: FWC-4377 S.B.G. PROJ.: 3-17-SBGP-XX

Hanson Project No. 13A0064
Filename C-151-MRK.dwg
Scale 1"= 30'
Date 09/20/13

LAYOUT	BAK	07/10/13
DRAWN	BAK	07/10/13
REVIEWED	BSS/CAH	11/25/13

HANSON

©Copyright Hanson Professional Services Inc. 2014

Hanson Professional Services Inc.
1525 South Sixth Street
Springfield, Illinois 62703-2886
Ph: (217) 788-2450 Fax: (217) 788-2503
www.hanson-inc.com
Offices Nationwide

REMARK RUNWAYS
18-36 AND 9-27

PROPOSED MARKING PLAN
RUNWAY 9-27 STA. 131+00
TO STA. 147+00

9
9 of 12 sheets

JAN 08, 2014 3:56 PM HAGLOOO382
pw:\\spr-s-r306.hanson.dom:Hanson Projects Documents\13Jobs\13A0064\13A0064\(CAD\Airport\Sheet\C-151-MRK