F.A.I. 80/94 (KINGERY EXPRESSWAY) BORING LOCATION
ILLINOIS DEPARTMENT OF TRANSPORTATION, COOK COUNTY

HORIZ SCALE: 1:20 | DRAWN BY: MLS
VERT SCALE: 1:10 | CHECKED BY: LL

Wang Engineering, INC. Geo-Environmental Engineers
1145 Main Street, Lombard, IL 60148, 630-953-1928

BASED ON DRAWINGS PREPARED BY AMERICAN CONSULTING ENGINEERS 255-08-04

F.A. RTE.	SECTION	COUNTY	TOTAL SHEETS	SHEET NO.
	2626.2-R-1	COOK	452	50 L
STA.		O STA.		
FED. ROAD DIST. NO.		ILLINOIS	FED. AID PROJECT	
CONTRACT NO. 62113		INDOT DES. NO. 0100987		

FINAL SURVEY NOTE SOON TEMPLATE NO. | DATE | BY | AREAS CHECKED

ORIGINAL SURVEY NOTE SOON TEMPLATE NO. | DATE | BY | AREAS CHECKED

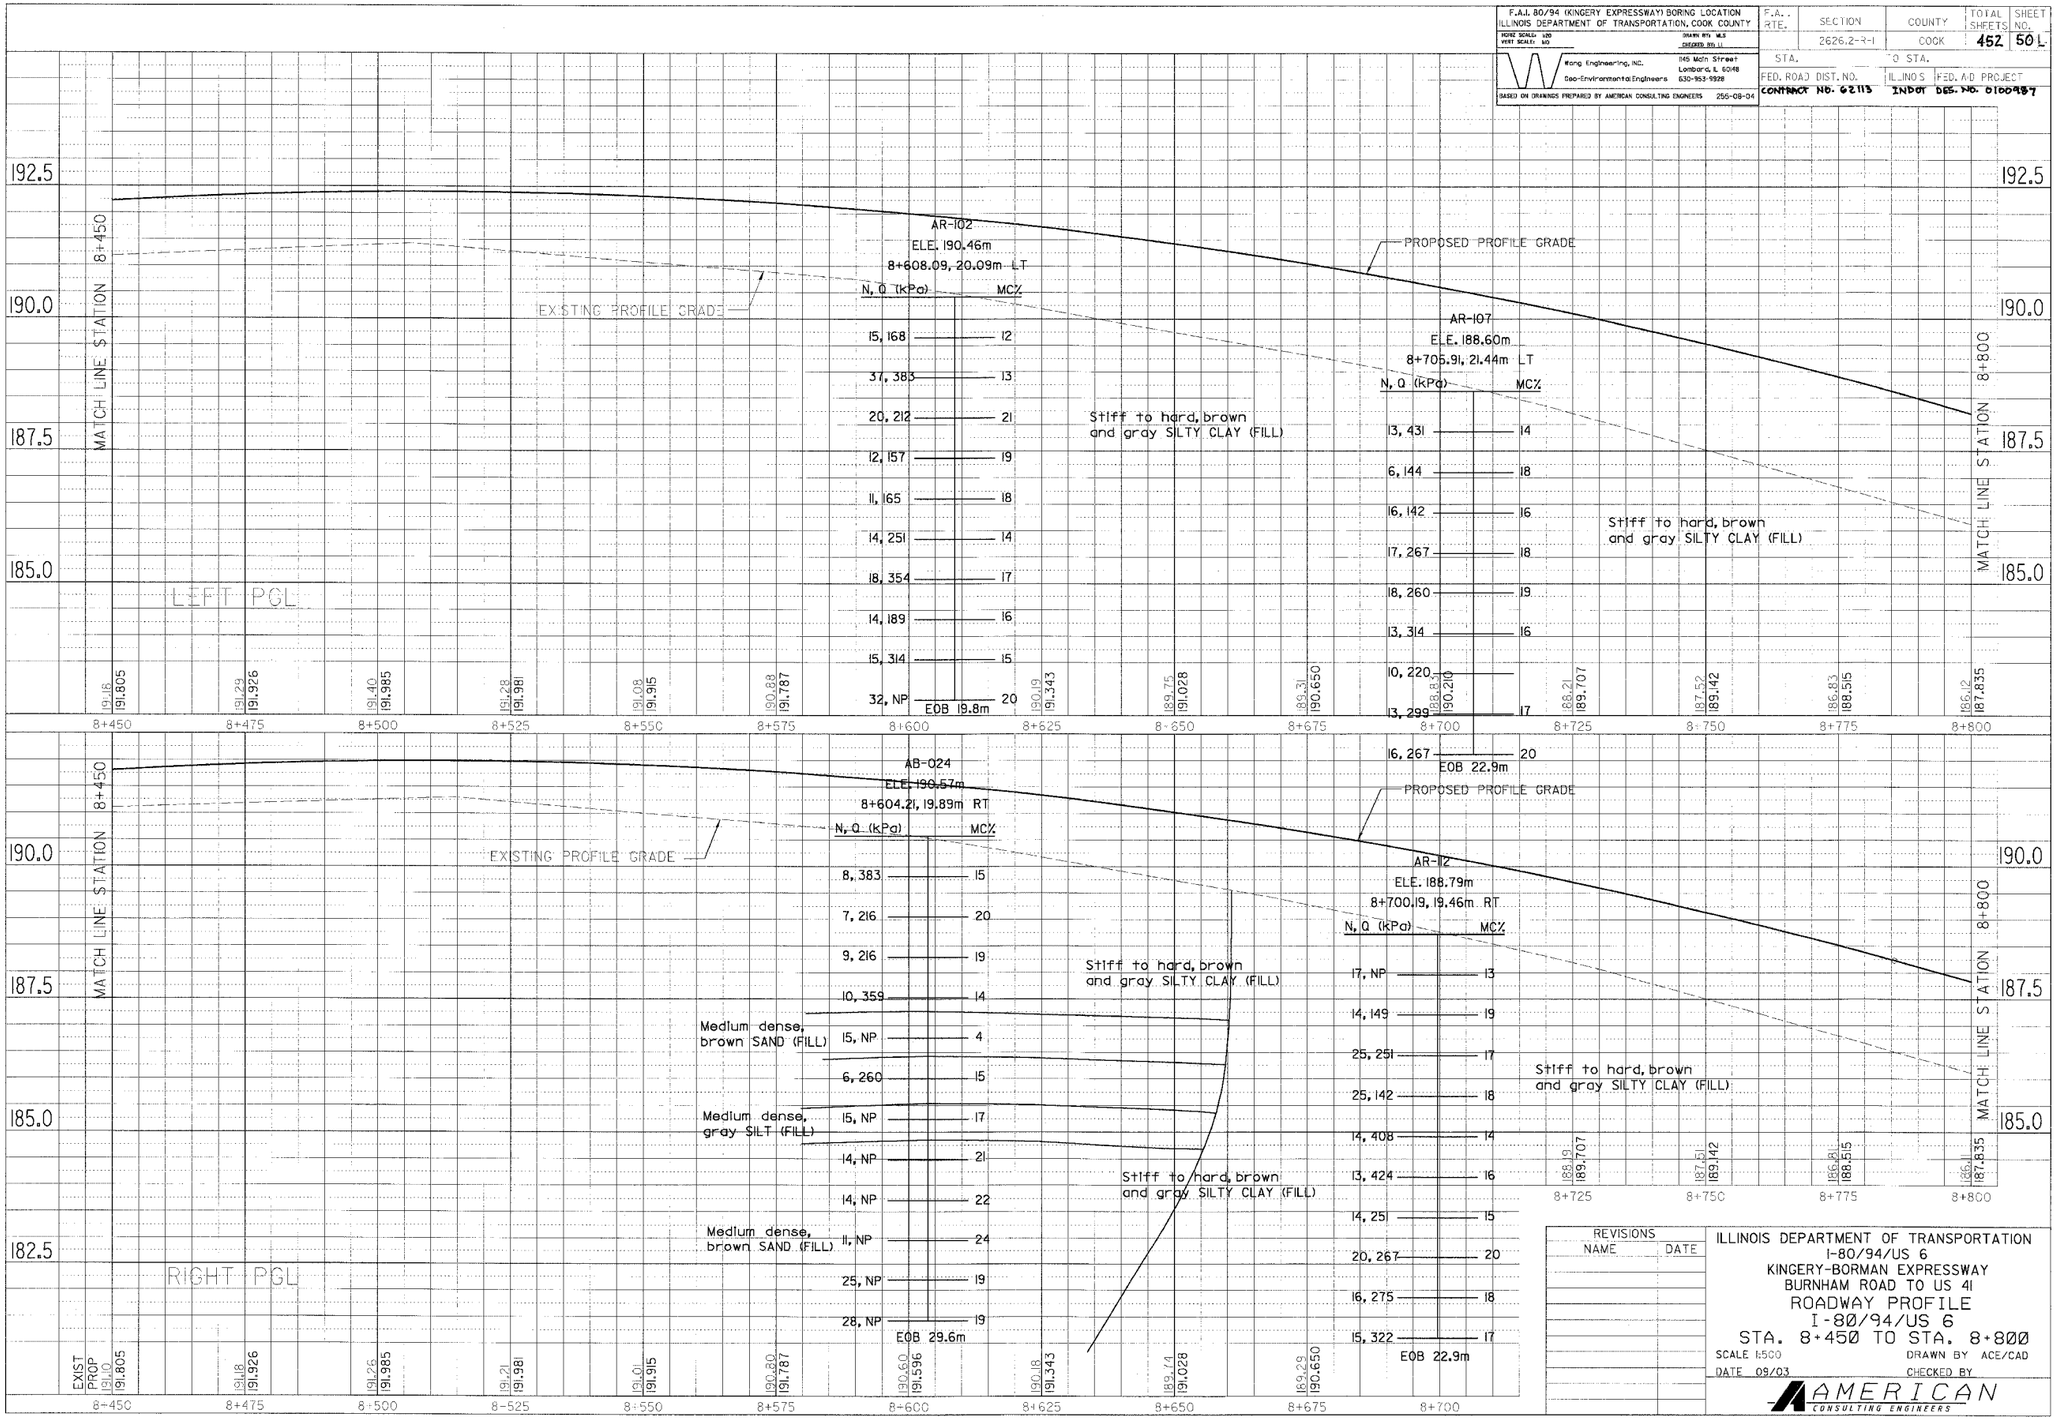

REVISIONS NAME	DATE

ILLINOIS DEPARTMENT OF TRANSPORTATION
I-80/94/US 6
KINGERY-BORMAN EXPRESSWAY
BURNHAM ROAD TO US 41
ROADWAY PROFILE
I-80/94/US 6
STA. 8+450 TO STA. 8+800

SCALE 1:500 | DRAWN BY ACE/CAD
DATE 09/03 | CHECKED BY

AMERICAN CONSULTING ENGINEERS

...\WANG-US_PRF1.DGN 9-Aug-2004 12:21:06 PM