| F.A.I. RTE. | SECTION | COUNTY | TOTAL SHEETS | SHEET NO. |
|---|---|---|---|---|
| 80/94 | 2626.2-R-1 | COOK | 452 | 313 |
| STA. | | TO STA. | | |
| FED. ROAD DIST. NO. | | ILLINOIS | FED. AID PROJECT | |
| CONTRACT NO. 62113 | | | INDOT DES. NO 0100987 | |

I-80/94/US 6 ℄

| FINAL SURVEY | | BY | DATE |
|---|---|---|---|
| NOTE BOOK | SURVEYED | | |
| | PLOTTED | | |
| | TEMPLATE | | |
| | AREAS | | |
| NO. | AREAS CHECKED | | |

| ORIGINAL SURVEY | | BY | DATE |
|---|---|---|---|
| NOTE BOOK | SURVEYED | | |
| | PLOTTED | | |
| | TEMPLATE | | |
| | AREAS | | |
| NO. | AREAS CHECKED | | |

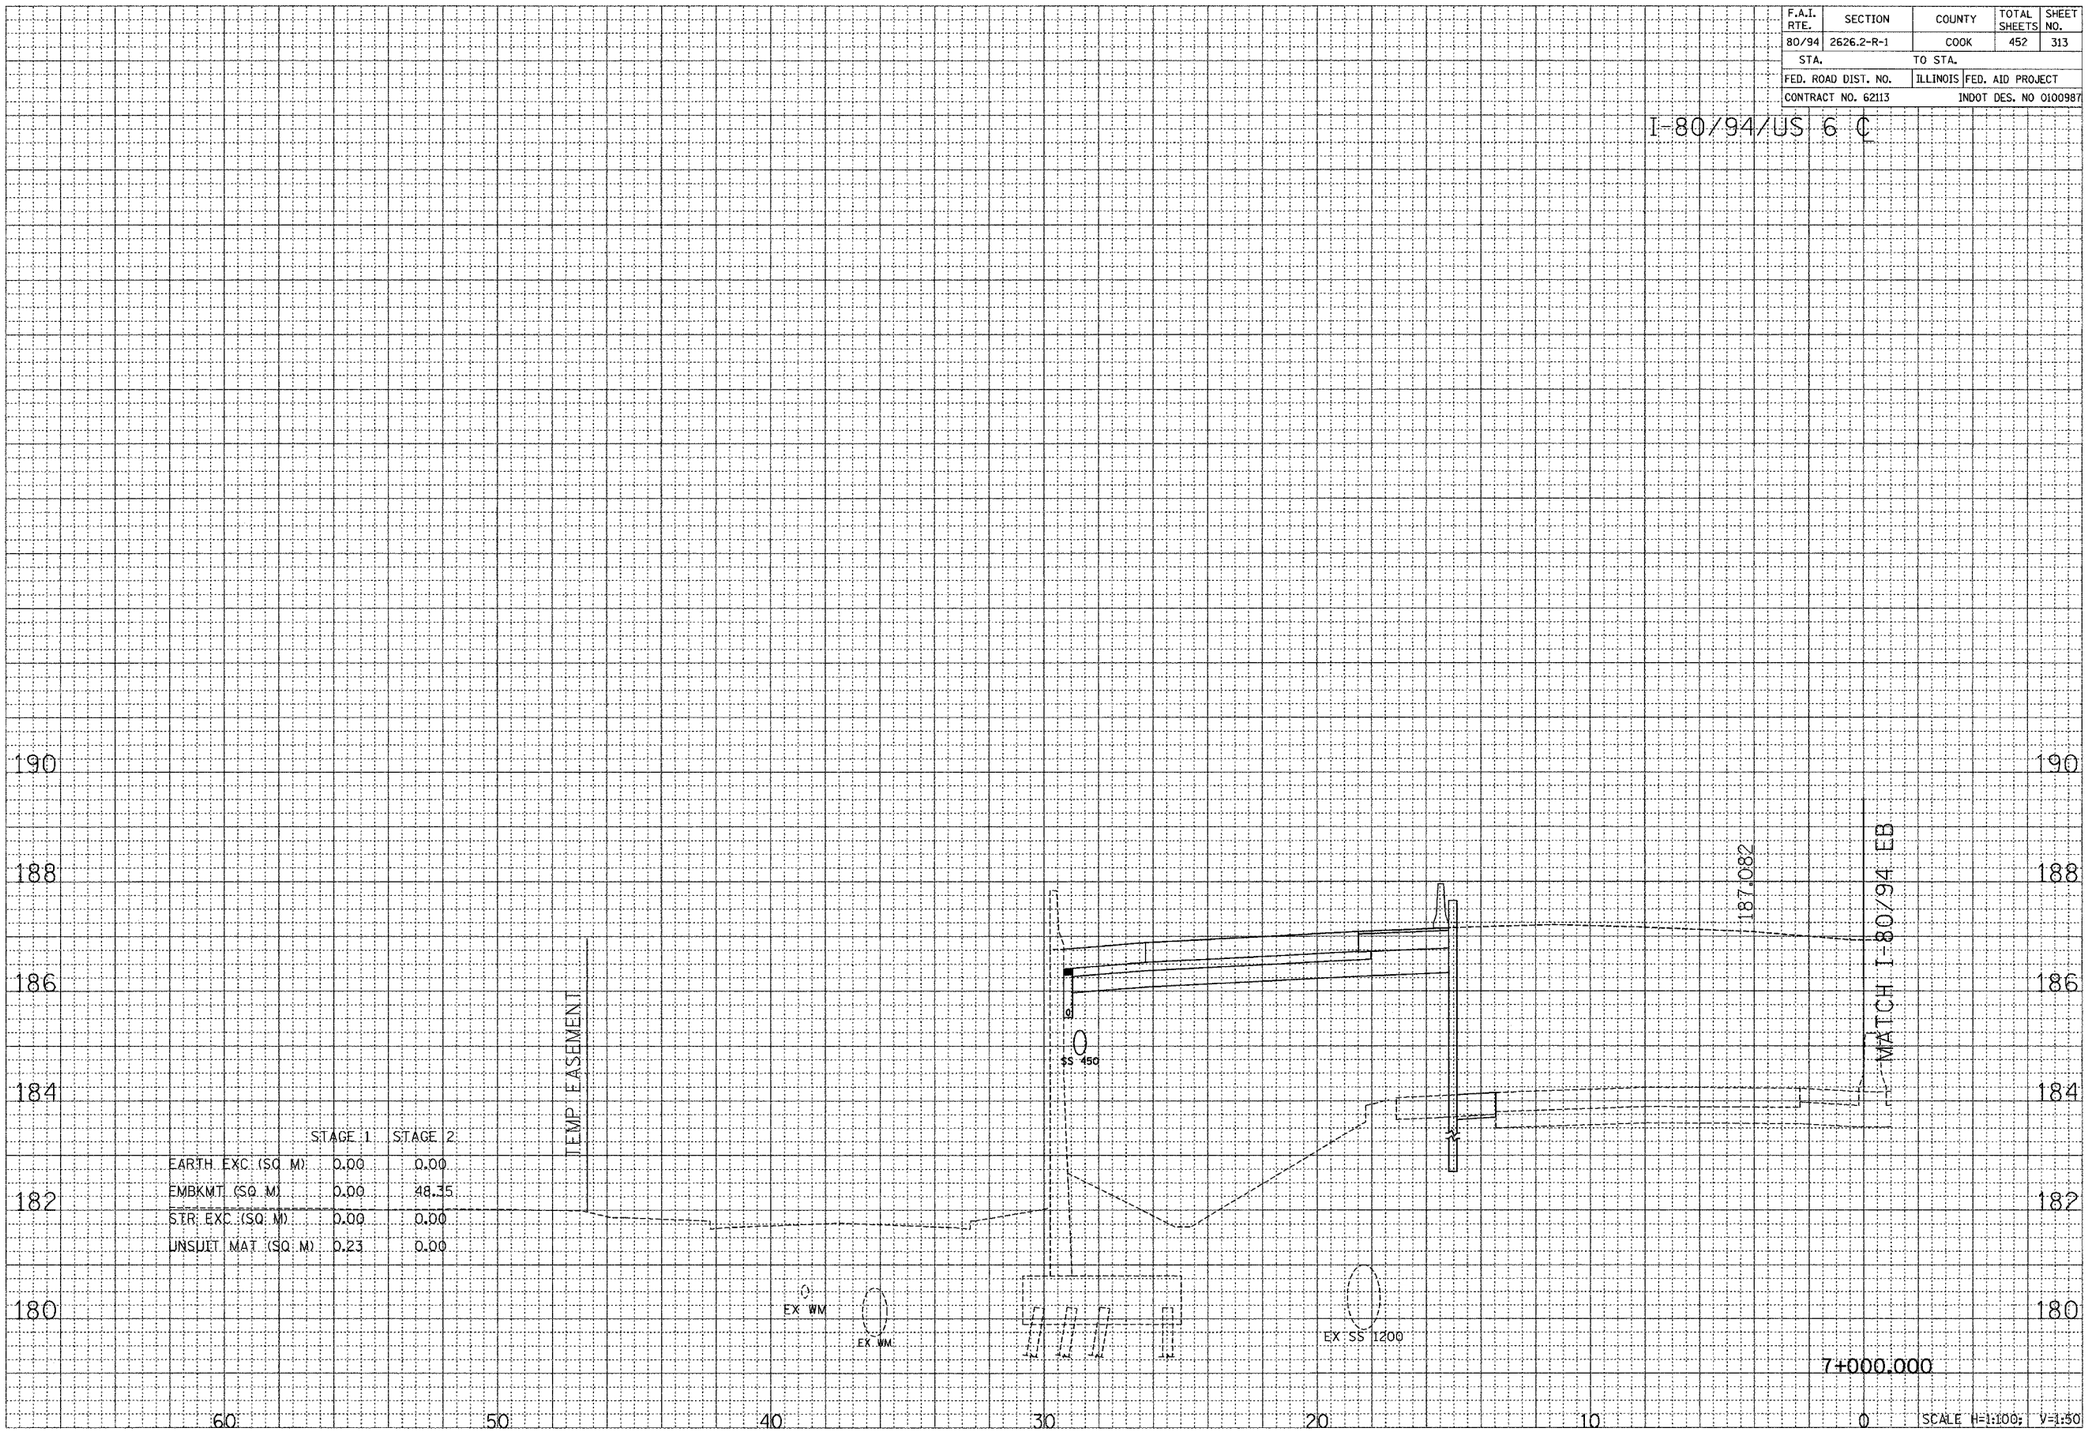


| | STAGE 1 | STAGE 2 |
|---|---|---|
| EARTH EXC (SQ M) | 0.00 | 0.00 |
| EMBKMT (SQ M) | 0.00 | 48.35 |
| STR EXC (SQ M) | 0.00 | 0.00 |
| UNSUIT MAT (SQ M) | 0.23 | 0.00 |

CROSS SECTION - I-80/94/US 6