F.A.I. RTE.	SECTION	COUNTY	TOTAL SHEETS	SHEET NO.
80/94	2626.2-R-1	COOK	452	435
STA.		TO STA.		
FED. ROAD DIST. NO.		ILLINOIS	FED. AID PROJECT	
CONTRACT NO. 62113			INDOT DES. NO 0100987	

FINAL SURVEY
NOTE BOOK
NO.
SURVEYED BY
PLOTTED BY
TEMPLATE BY
AREAS BY
AREAS CHECKED
BY
DATE

ORIGINAL SURVEY
NOTE BOOK
NO.
SURVEYED BY
PLOTTED BY
TEMPLATE BY
AREAS BY
AREAS CHECKED
BY
DATE

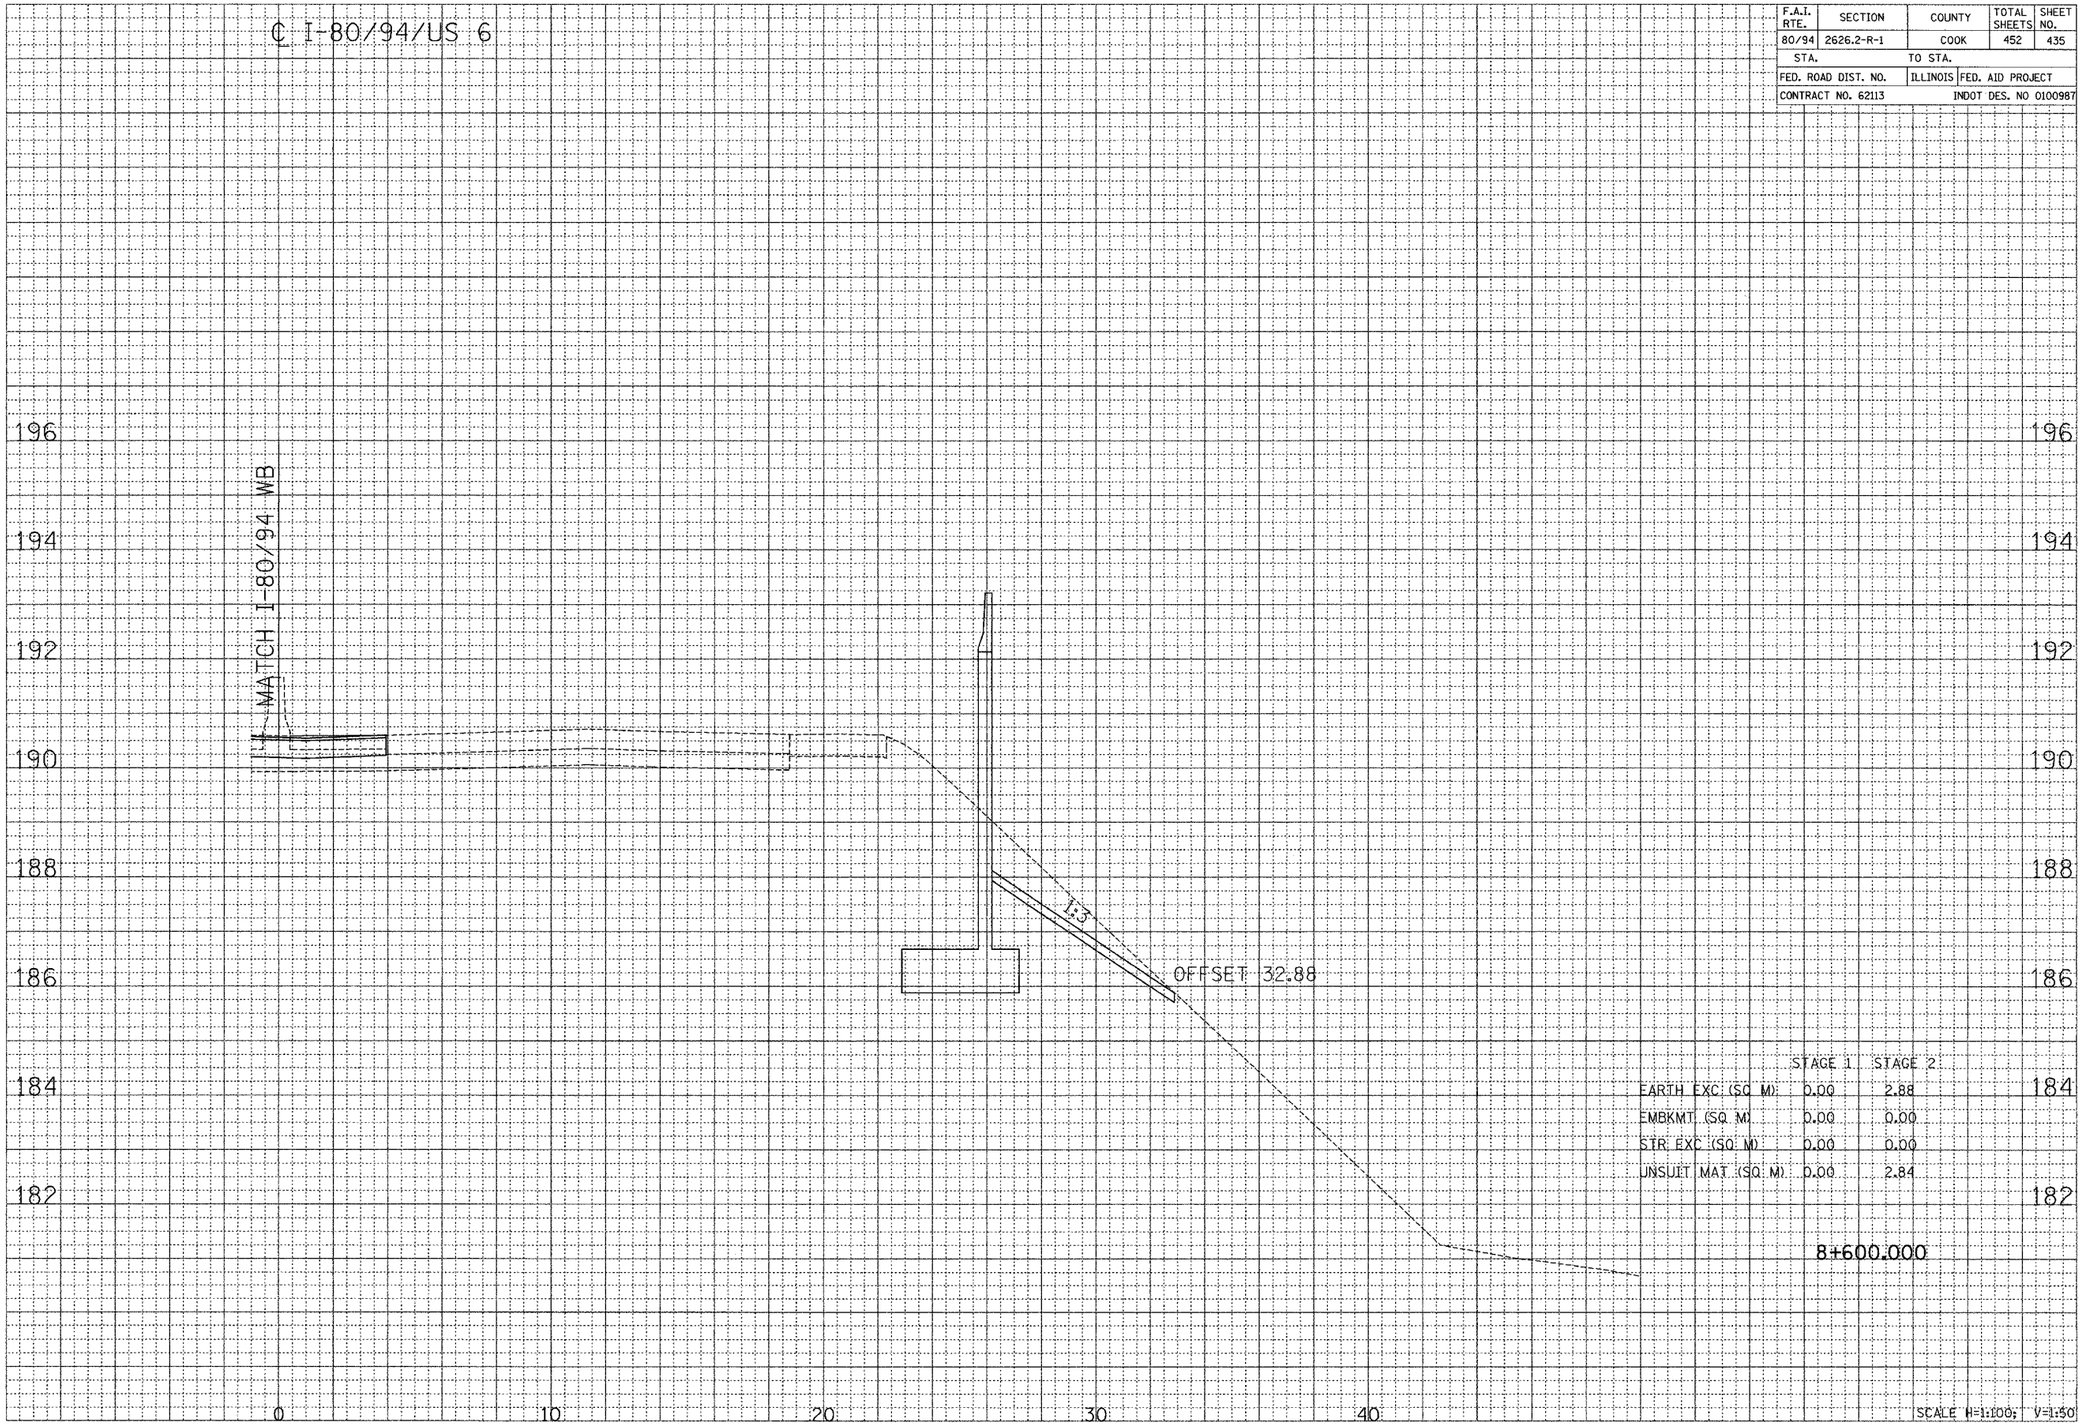

	STAGE 1	STAGE 2
EARTH EXC (SQ M)	0.00	2.88
EMBKMT (SQ M)	0.00	0.00
STR EXC (SQ M)	0.00	0.00
UNSUIT MAT (SQ M)	0.00	2.84

8+600.000

SCALE H=1:100; V=1:50

CROSS SECTION - I-80/94/US 6

...\SHEETS\X01-0215_XSH.PRS 08/11/2004 15:36:15 AM