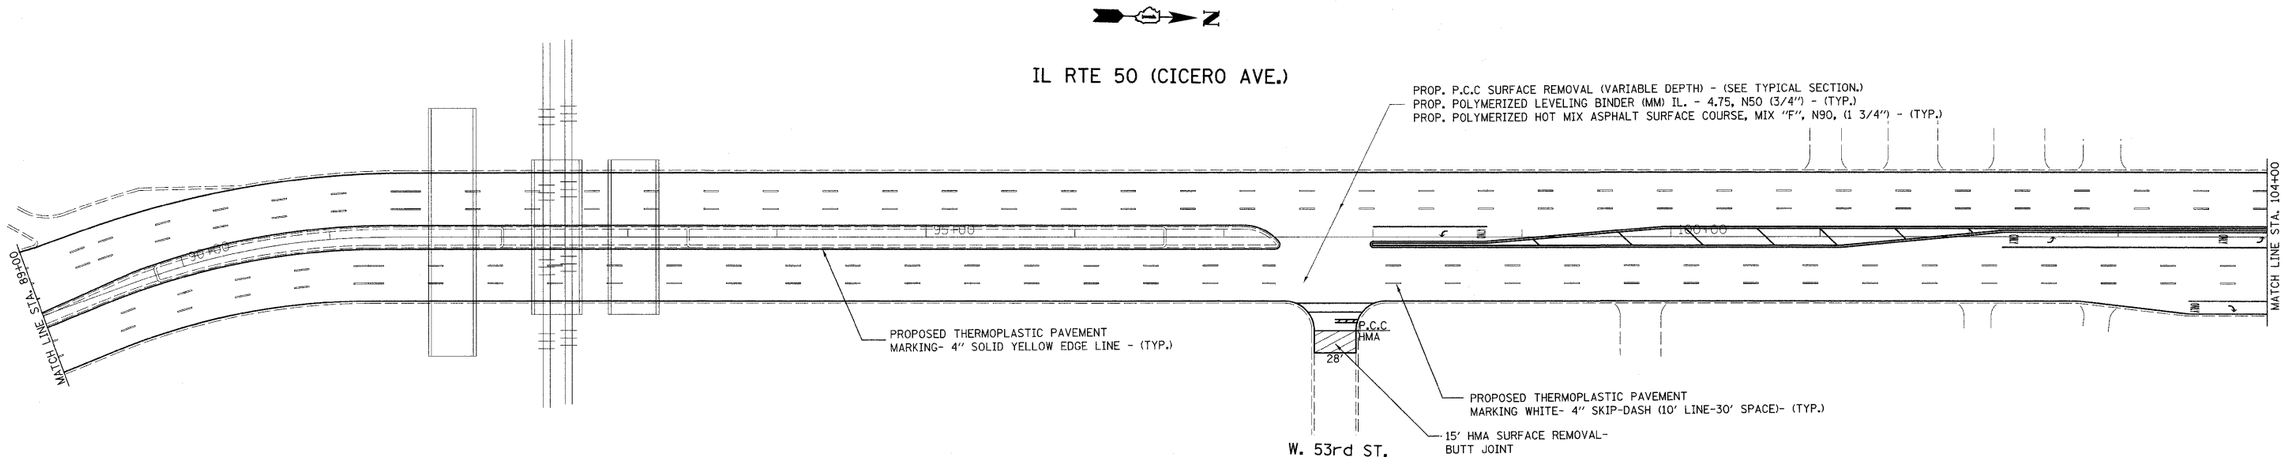

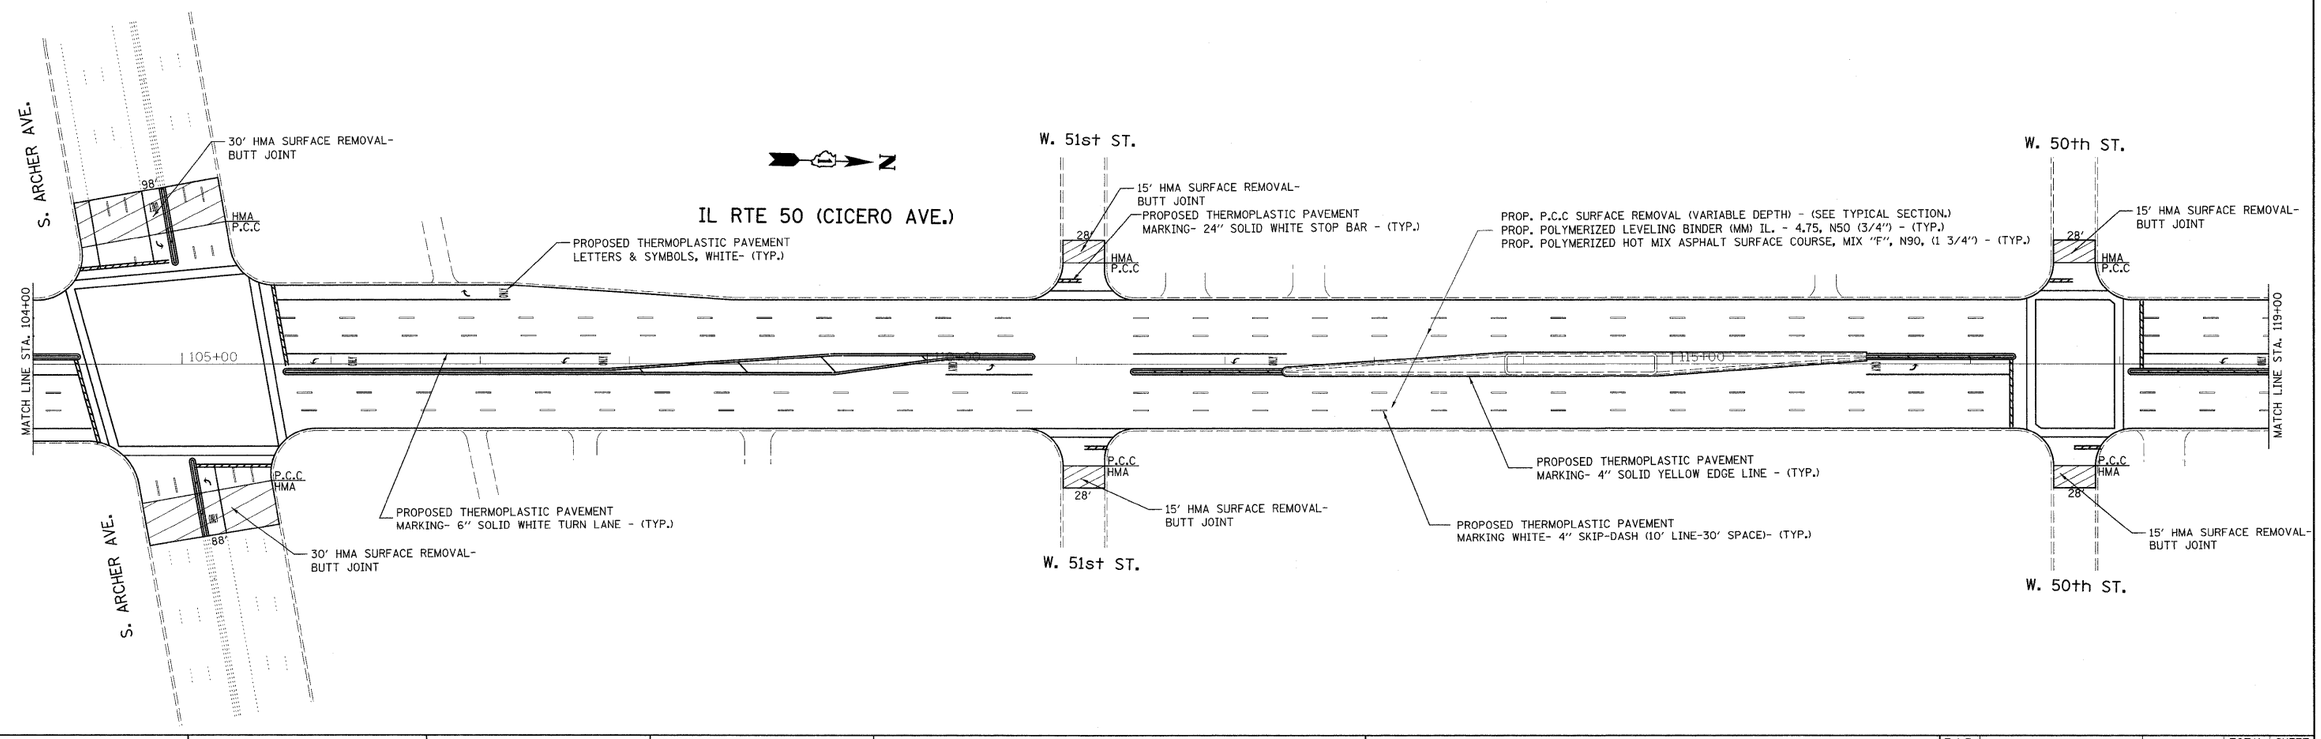

FILE NAME = c:\pw_work\PWIDOT\GUILLAUMEFP\d0147453\D183109-sht-plan.dgn	USER NAME = guillaumefp	DESIGNED -	REVISED -	STATE OF ILLINOIS DEPARTMENT OF TRANSPORTATION	IL. RTE. 50 (CICERO AVE.) (46TH ST. TO MARQUETTE RD.) ROADWAY AND PAVEMENT MARKING PLAN				F.A.P RTE.	SECTION	COUNTY	TOTAL SHEETS	SHEET NO.
		DRAWN -	REVISED -						305	3293 RS-2	COOK	25	9
	PLOT SCALE = 50.0000 ' / IN.	CHECKED -	REVISED -						CONTRACT NO. 60H91				
	PLOT DATE = 12/16/2009	DATE -	REVISED -		SCALE:	SHEET NO.	OF	SHEETS	STA.	TO STA.	ILLINOIS FED. AID PROJECT		