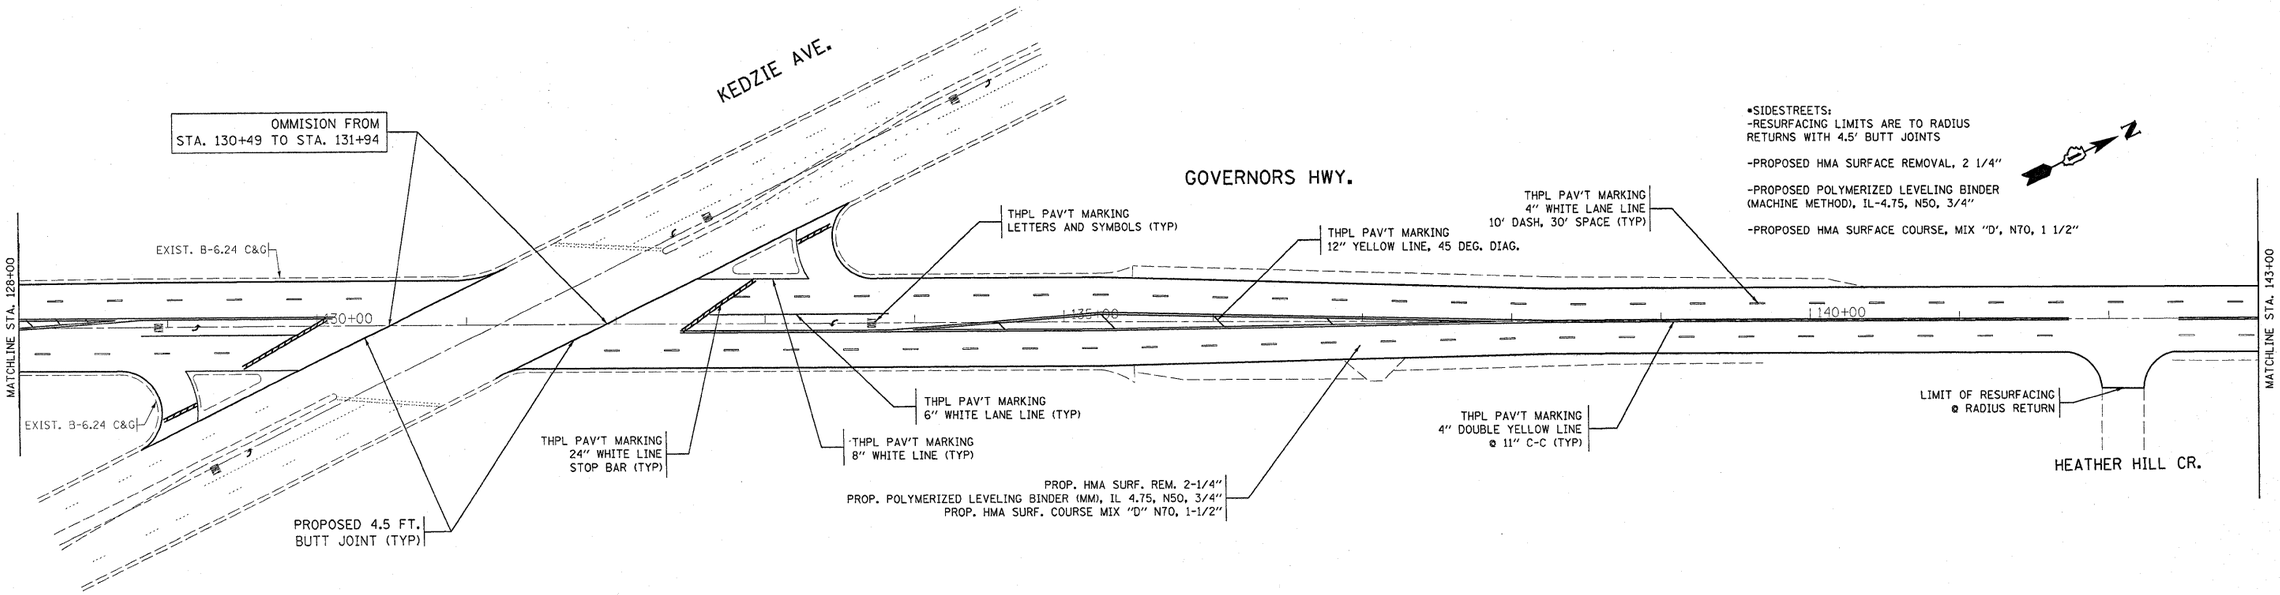

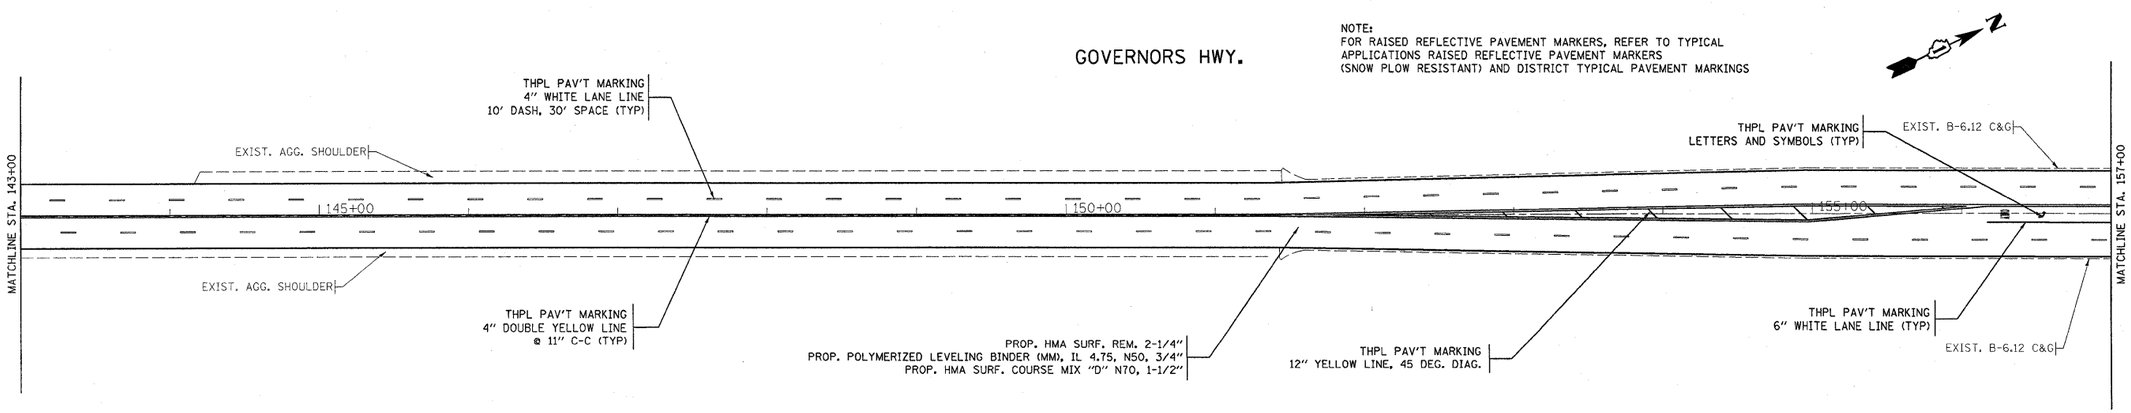

FILE NAME = c:\pw_work\PWIDOT\AQUEELFF\d0145733\D1803709-sht-plan.dgn	USER NAME = aqueelff	DESIGNED - FFA 7-20-09	REVISED -	STATE OF ILLINOIS DEPARTMENT OF TRANSPORTATION	ROADWAY AND PAVEMENT MARKING PLAN GOVERNORS HWY. (CRAWFORD AVE. – 175th ST.)	F.A.U RTE.	SECTION	COUNTY	TOTAL SHEETS	SHEET NO.
	PLOT SCALE = 50.0000 ' / IN.	DRAWN -	REVISED -			2820	44 RS-6	COOK	34	13
	PLOT DATE = 11/12/2009	CHECKED -	REVISED -					CONTRACT NO. 60H97		
		DATE -	REVISED -		SCALE: 1"=50' SHEET NO. OF SHEETS STA. TO STA.		ILLINOIS FED. AID PROJECT			