## TRAFFIC SIGNAL LEGEND

| | PROPOSED | EXISTING |
|---|---|---|
| DETECTOR LOOP | □ | ⬚ |
| SIGNAL HEAD | | → |
| G.S. CONDUIT IN TRENCH OR PUSHED | – – – | ——— |
| SIGNAL HEAD WITH BACKPLATE | | +→ |
| RACEWAY FOR MAGNETIC DETECTOR, TYPE I OR II | | ▭ "E" |
| VEHICLE DETECTOR, NON-COMPENSATED MAGNETIC TYPE | | ▭— |

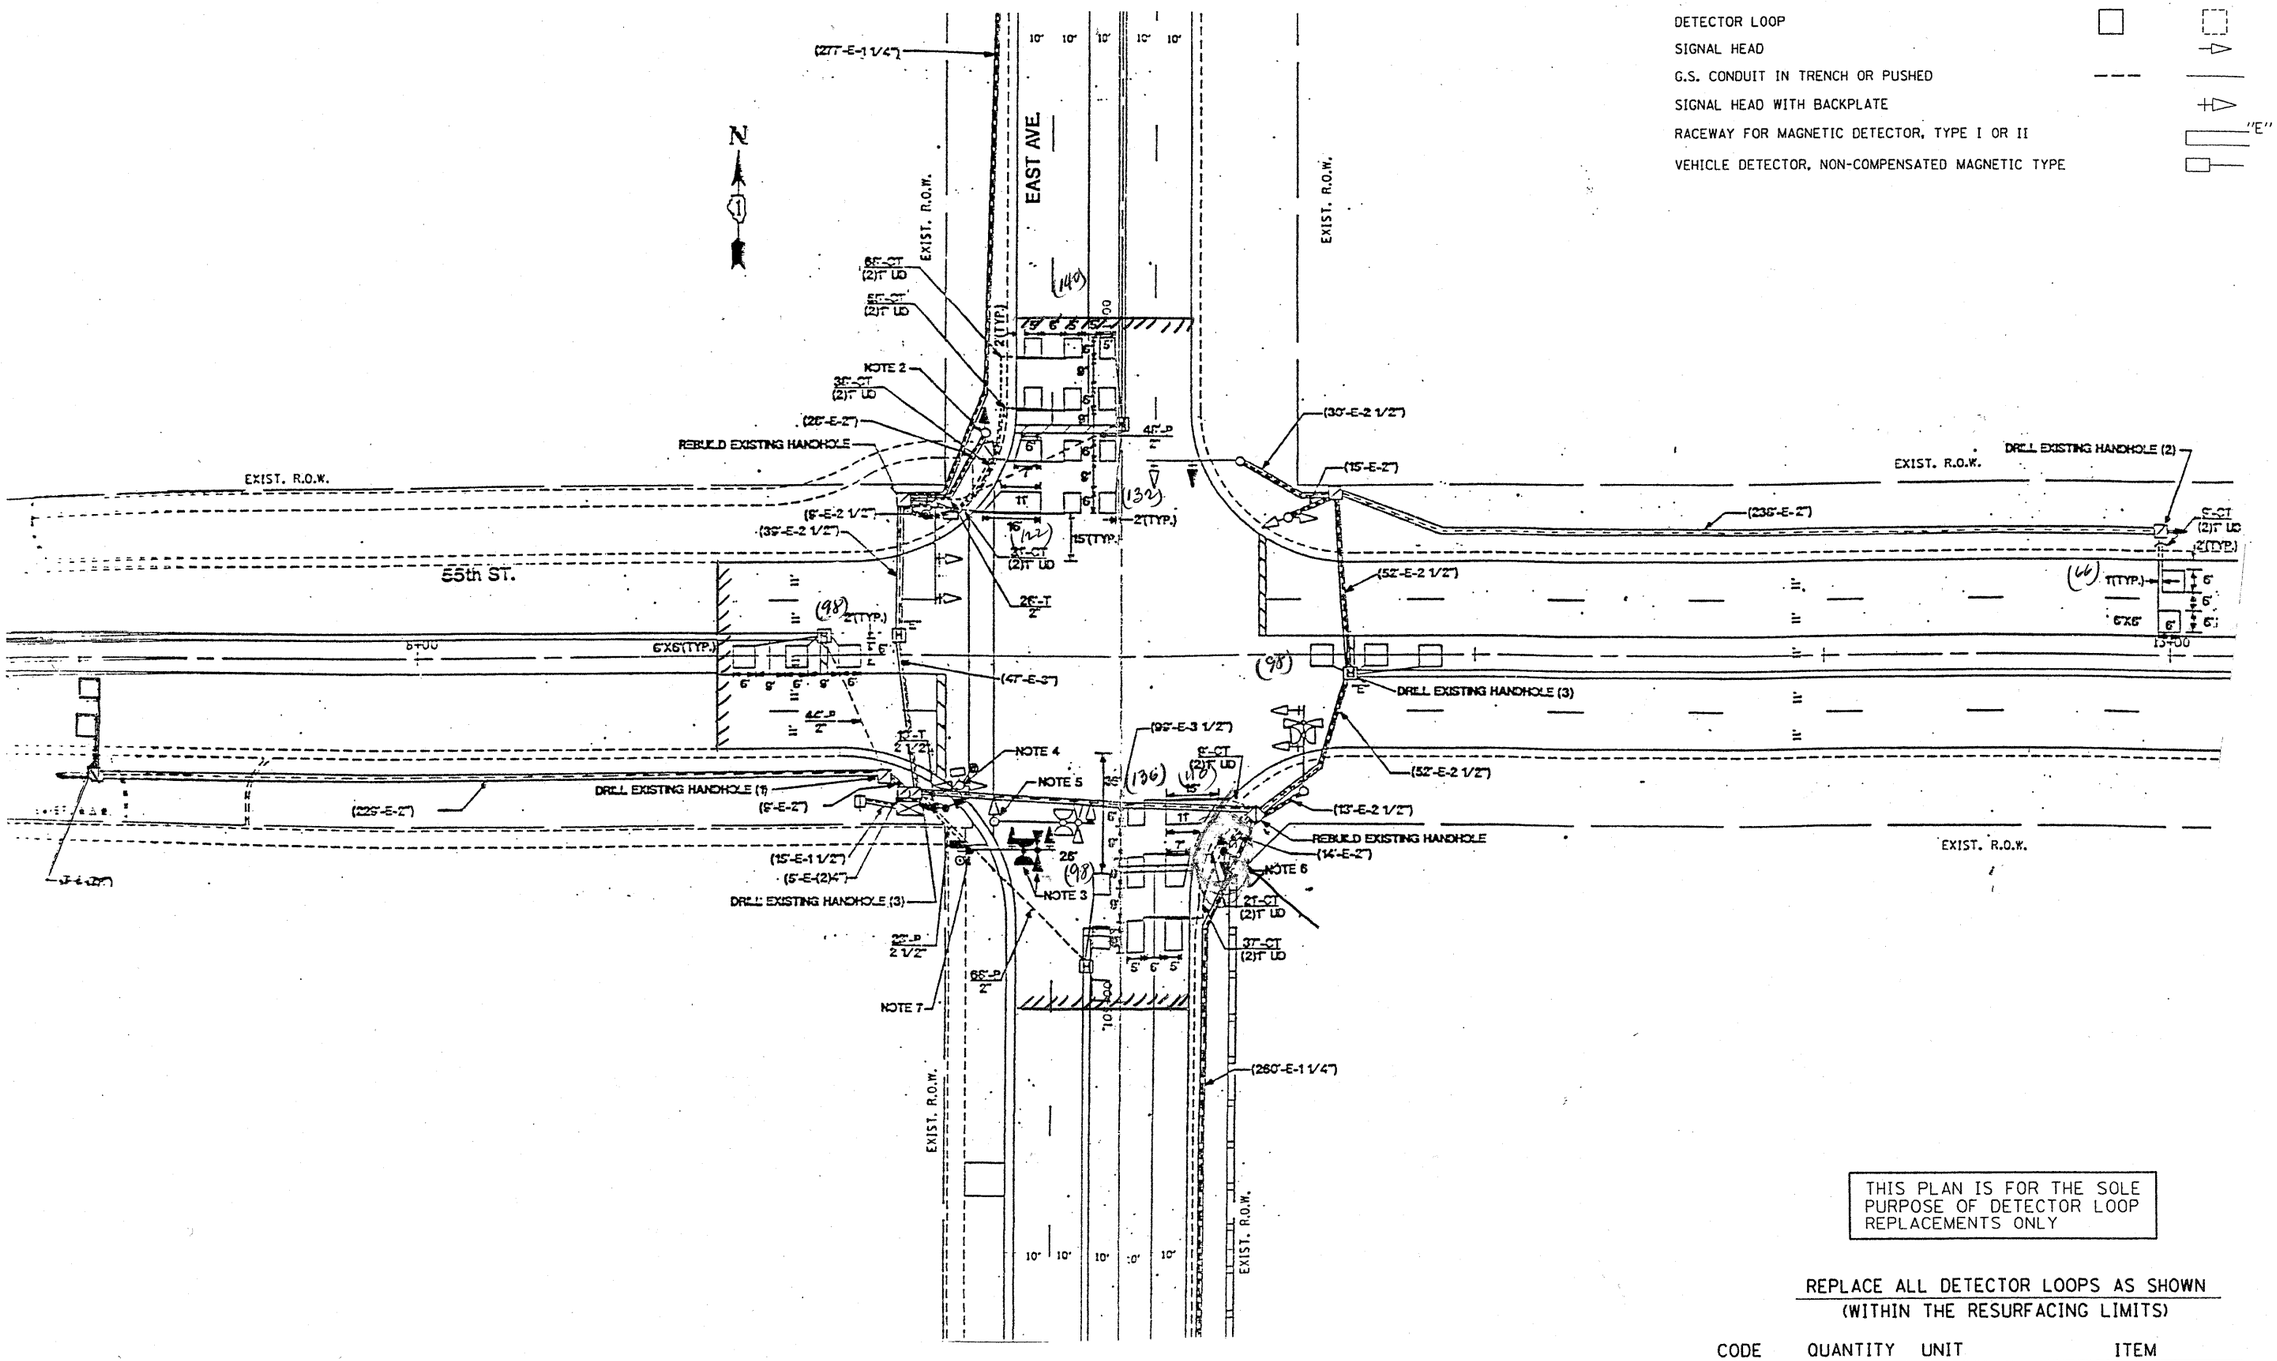


THIS PLAN IS FOR THE SOLE PURPOSE OF DETECTOR LOOP REPLACEMENTS ONLY

REPLACE ALL DETECTOR LOOPS AS SHOWN
(WITHIN THE RESURFACING LIMITS)

| CODE | QUANTITY | UNIT | ITEM |
|---|---|---|---|
| 86600600 | 1,000 | FOOT | DETECTOR LOOP, REPLACEMENT |

* FAU 3562 + FAU 1504

| | | | |
|---|---|---|---|
| FILE NAME = c:\pw_work\PWIDOT\KANTHAPHIXAYBC\d0112641\traffic_legend_v7.dgn | USER NAME = kanthaphixaybc | DESIGNED - BCK | REVISED - |
| | | DRAWN - BCK | REVISED - |
| | PLOT SCALE = 39.9360 ' / IN. | CHECKED - DAD | REVISED - |
| | PLOT DATE = 4/3/2009 | DATE - | REVISED - |

**STATE OF ILLINOIS**
**DEPARTMENT OF TRANSPORTATION**

DISTRICT ONE - DETECTOR LOOP REPLACEMENT
55TH STREET @ EAST AVENUE

SCALE: NONE | SHEET NO. OF SHEETS | STA. | TO STA.

| F.A.U. RTE. | SECTION | COUNTY | TOTAL SHEETS | SHEET NO. |
|---|---|---|---|---|
| * | 2009-131 RS | COOK | 51 | 36 |
| | | CONTRACT NO. | | |
| FED. ROAD DIST. NO. | ILLINOIS | FED. AID PROJECT | 6OI42 | |