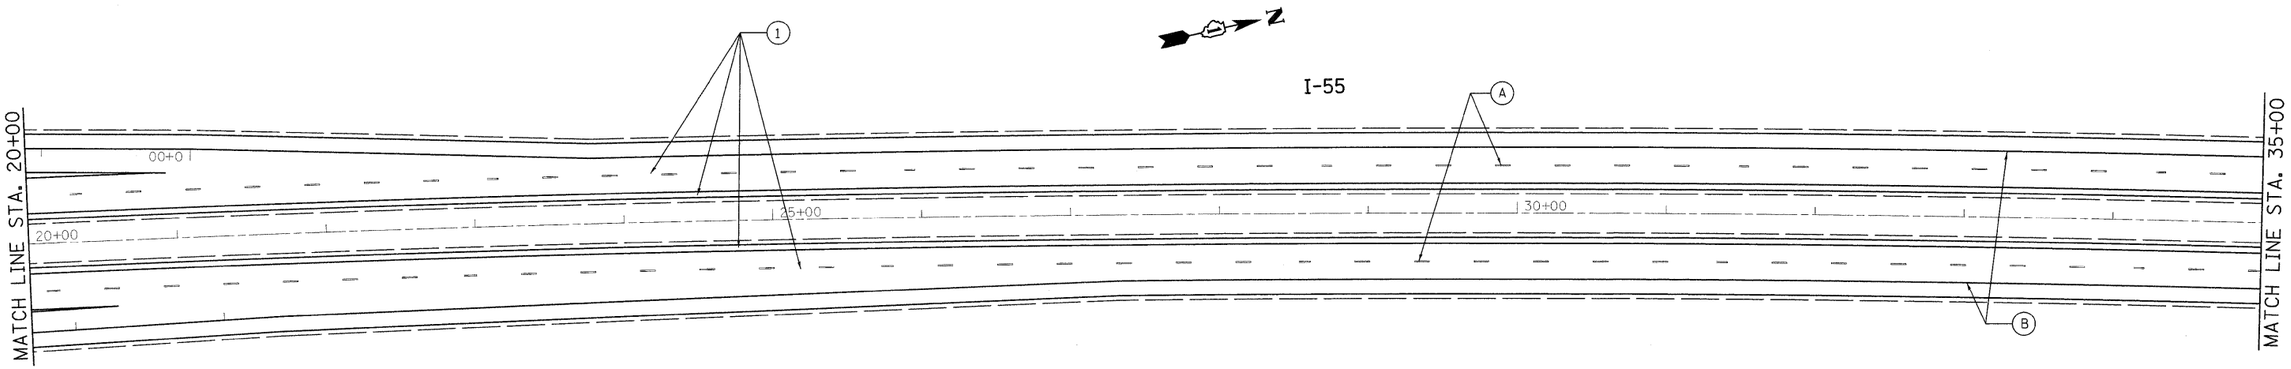

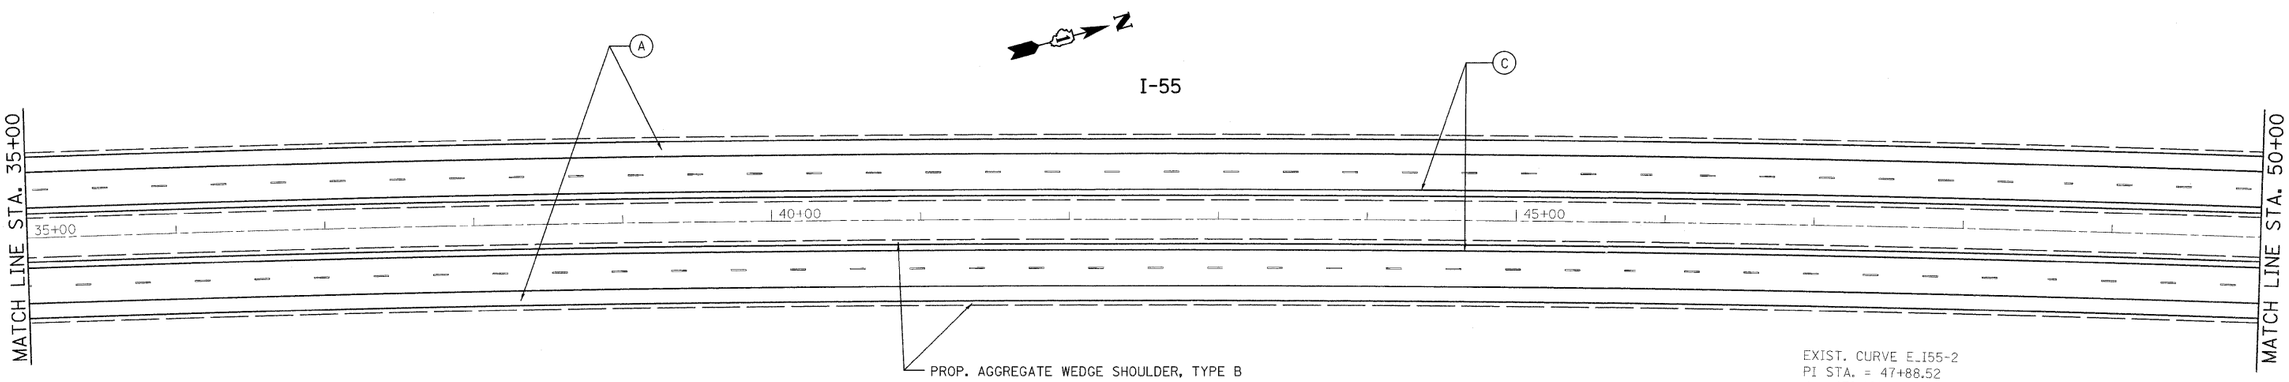

EXIST. CURVE E_I55-2
PI STA. = 47+88.52
Δ = 17° 12′ 11″ (RT)
D = 0° 15′ 04″
R = 22,818.94′
T = 3,451.64′
L = 6,851.34′
E = 259.57′
e = _____
T.R. = _____
S.E. RUN = _____
P.C. STA. = 13+36.87
P.T. STA. = 81+88.22

(1) PROP. HOT-MIX ASPHALT SURFACE REMOVAL, 4″
PROP. POLYMERIZED HMA SURFACE COURSE, SMA, N80, 2″
PROP. POLYMERIZED HMA BINDER COURSE, SMA, N80, 2″

(2) PROP. HOT-MIX ASPHALT SURFACE REMOVAL, 4″
PROP. HMA SURFACE COURSE, MIX. "D", N70, 1 1/2″
PROP. HMA BINDER COURSE, IL-19, N70, 2 1/2″

(3) PROP. HOT-MIX ASPHALT SURFACE REMOVAL, 2 1/4″
PROP. HMA SURFACE COURSE, MIX. "D", N70, 1 1/2″
PROP. POLY. LEVELING BINDER, IL-4.75, N50, 3/4″

(A) PROP. PREFORMED PLASTIC PAVEMENT MARKING, TYPE B-INLAID-LINE 5″ (TYP.)

(B) PROP. THERMOPLASTIC PAVEMENT MARKING-LINE 4″, WHITE (TYP.)

(C) PROP. THERMOPLASTIC PAVEMENT MARKING-LINE 4″, YELLOW (TYP.)

(D) PROP. THERMOPLASTIC PAVEMENT MARKING-LINE 8″, WHITE (TYP.)

(E) PROP. THERMOPLASTIC PAVEMENT MARKING-LINE 12″, WHITE (TYP.)

FILE NAME = c:\pw_work\PWIDOT\ABEBAWA\d0169692\sht-plan.dgn	USER NAME = abebawa	DESIGNED -	REVISED -
		DRAWN -	REVISED -
	PLOT SCALE = 50.0000 ' / IN.	CHECKED -	REVISED -
	PLOT DATE = 12/23/2009	DATE -	REVISED -

STATE OF ILLINOIS
DEPARTMENT OF TRANSPORTATION

IL. ROUTE 55
GRUNDY COUNTY LINE TO KANKAKEE RIVER

SCALE: | SHEET NO. OF SHEETS | STA. | TO STA.

F.A.I RTE.	SECTION	COUNTY	TOTAL SHEETS	SHEET NO.
55	99 (1&2) RS-11	WILL	45	12
		CONTRACT NO. 60I53		
	ILLINOIS FED. AID PROJECT			