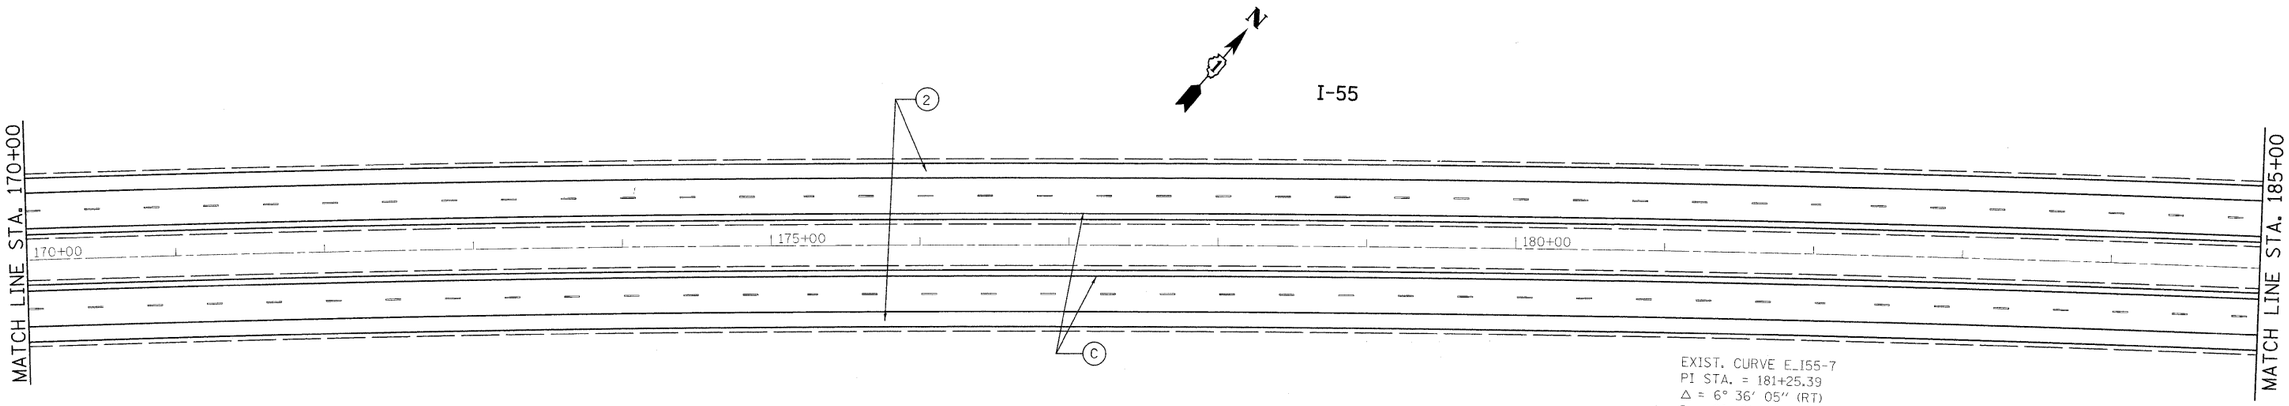

EXIST. CURVE E_I55-7
PI STA. = 181+25.39
Δ = 6° 36′ 05″ (RT)
D = 0° 15′ 17″
R = 22,496.46′
T = 1,297.42′
L = 2,591.96′
E = 37.38′
e = -----
T.R. = -----
S.E. RUN = -----
P.C. STA. = 168+27.98
P.T. STA. = 194+19.94

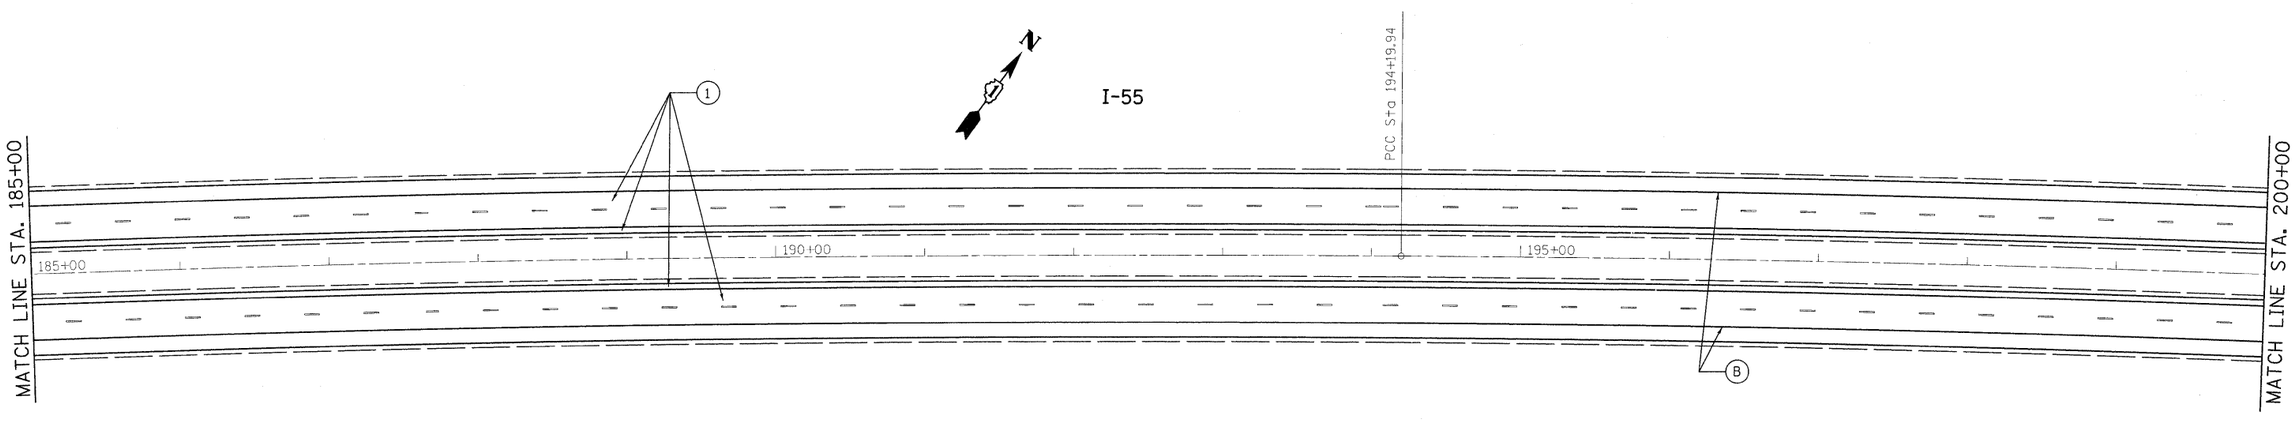

1 — PROP. HOT-MIX ASPHALT SURFACE REMOVAL, 4″
PROP. POLYMERIZED HMA SURFACE COURSE, SMA, N80, 2″
PROP. POLYMERIZED HMA BINDER COURSE, SMA, N80, 2″

2 — PROP. HOT-MIX ASPHALT SURFACE REMOVAL, 4″
PROP. HMA SURFACE COURSE, MIX. "D", N70, 1 1/2″
PROP. HMA BINDER COURSE, IL-19, N70, 2 1/2″

3 — PROP. HOT-MIX ASPHALT SURFACE REMOVAL, 2 1/4″
PROP. HMA SURFACE COURSE, MIX. "D", N70, 1 1/2″
PROP. POLY. LEVELING BINDER, IL-4.75, N50, 3/4″

A — PROP. PREFORMED PLASTIC PAVEMENT MARKING, TYPE B-INLAID-LINE 5″ (TYP.)

B — PROP. THERMOPLASTIC PAVEMENT MARKING-LINE 4″, WHITE (TYP.)

C — PROP. THERMOPLASTIC PAVEMENT MARKING-LINE 4″, YELLOW (TYP.)

D — PROP. THERMOPLASTIC PAVEMENT MARKING-LINE 8″, WHITE (TYP.)

E — PROP. THERMOPLASTIC PAVEMENT MARKING-LINE 12″, WHITE (TYP.)

FILE NAME = c:\pw_work\PWIDOT\ABEBAWA\d0169692\sht-plan.dgn	USER NAME = abebawa	DESIGNED -	REVISED -	STATE OF ILLINOIS DEPARTMENT OF TRANSPORTATION	IL. ROUTE 55 GRUNDY COUNTY LINE TO KANKAKEE RIVER	F.A.I RTE.	SECTION	COUNTY	TOTAL SHEETS / SHEET NO.
		DRAWN -	REVISED -			55	99 (1&2) RS-11	WILL	45 / 18
	PLOT SCALE = 50.0000 ' / IN.	CHECKED -	REVISED -					CONTRACT NO. 60I53	
	PLOT DATE = 12/23/2009	DATE -	REVISED -		SCALE: SHEET NO. OF SHEETS STA. TO STA.		ILLINOIS	FED. AID PROJECT	