TRAFFIC SIGNAL LEGEND

	PROPOSED	EXISTING
DETECTOR LOOP	□	⬚
SIGNAL HEAD		▷
G.S. CONDUIT IN TRENCH OR PUSHED	- - -	———
SIGNAL HEAD WITH BACKPLATE		+▷
RACEWAY FOR MAGNETIC DETECTOR, TYPE I OR II		"E"
VEHICLE DETECTOR, NON-COMPENSATED MAGNETIC TYPE		

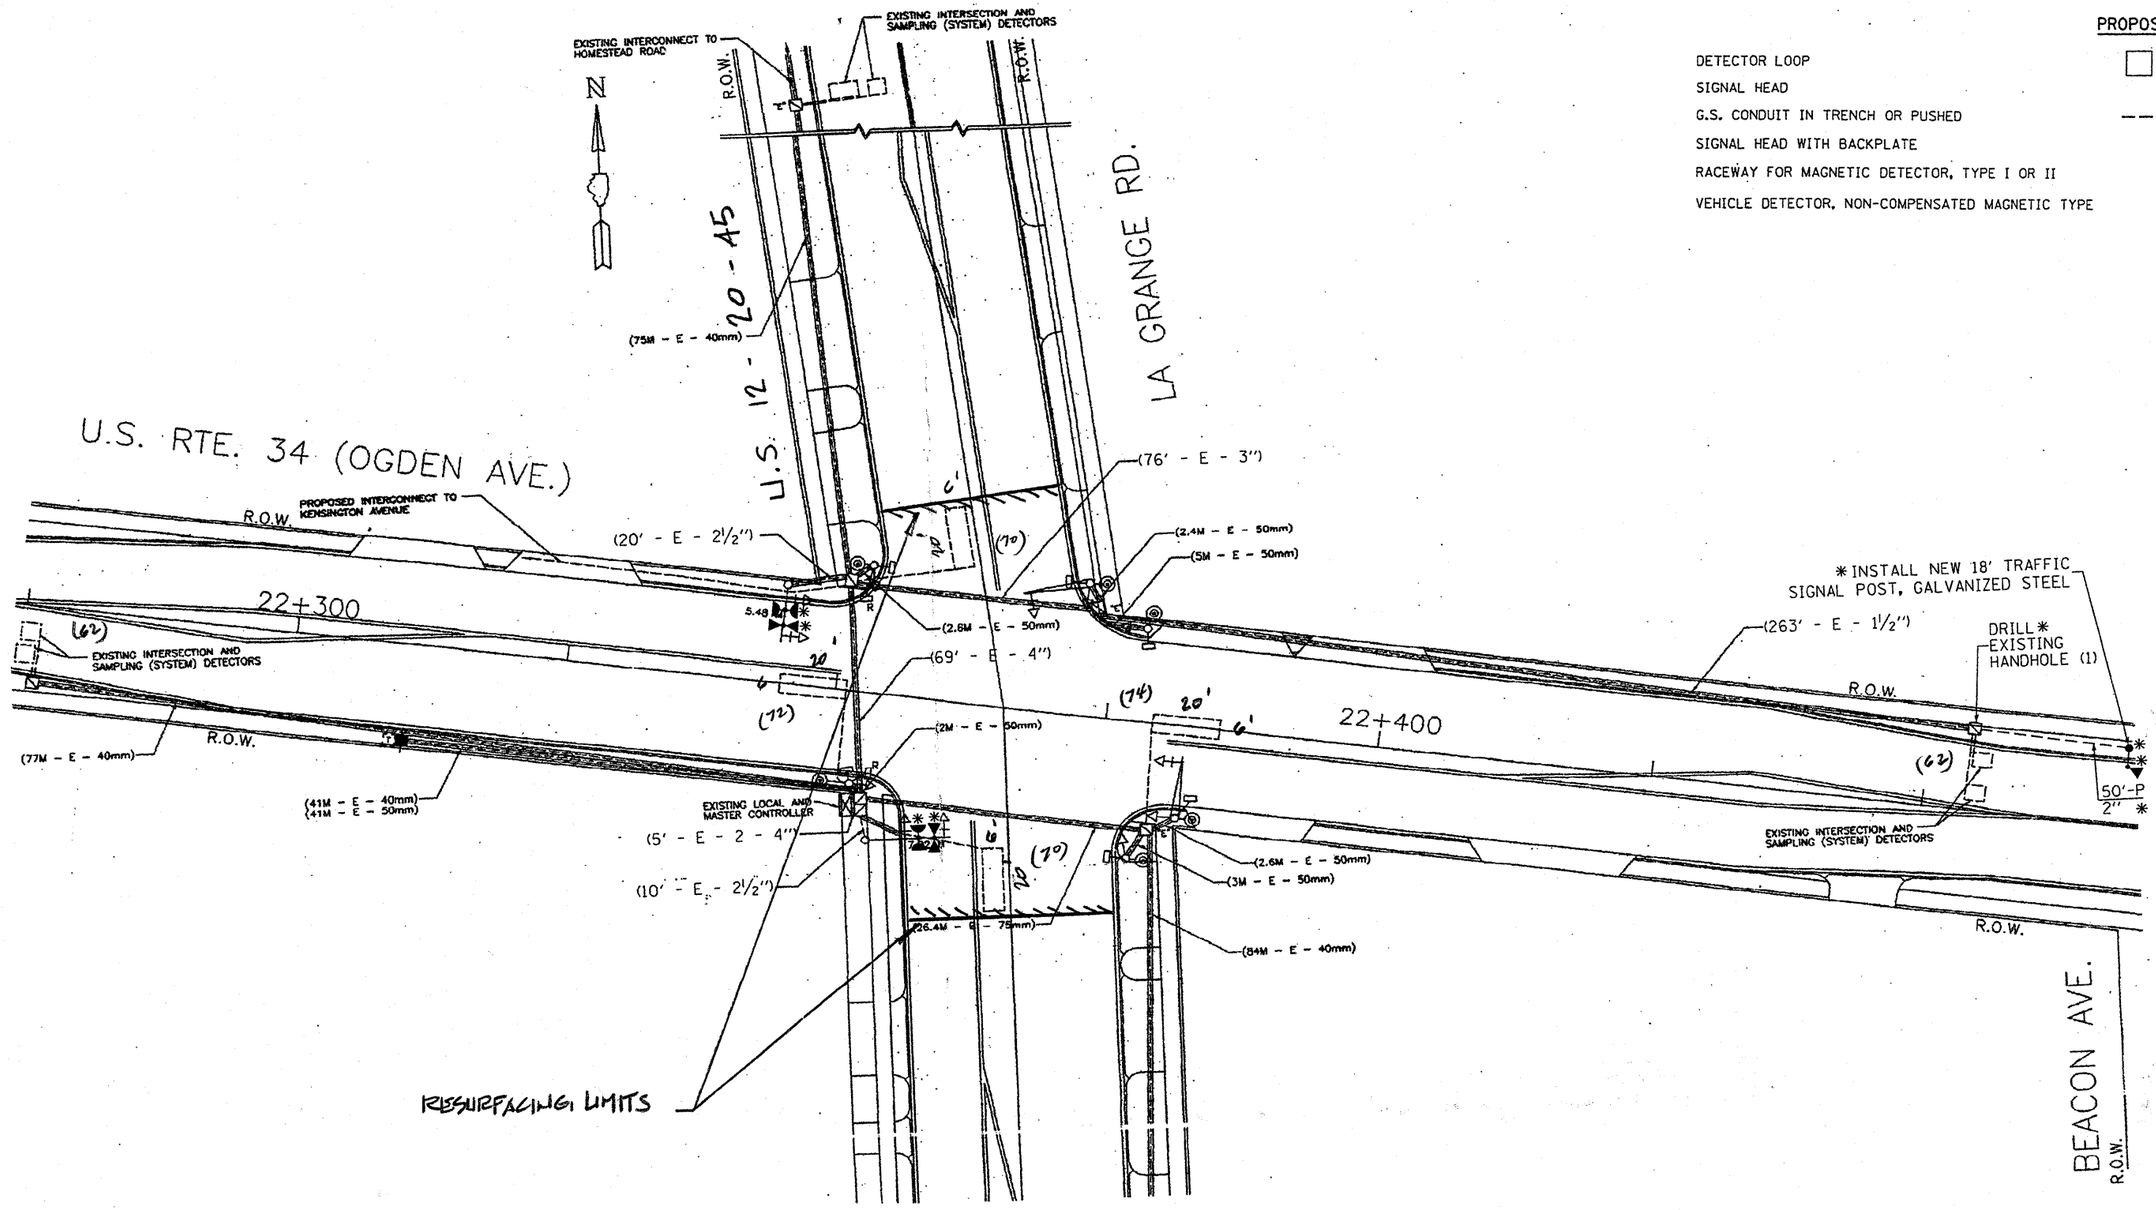

THIS PLAN IS FOR THE SOLE PURPOSE OF DETECTOR LOOP REPLACEMENTS ONLY

REPLACE ALL DETECTOR LOOPS AS SHOWN
(WITHIN THE RESURFACING LIMITS)

CODE	QUANTITY	UNIT	ITEM
86600600	410	FOOT	DETECTOR LOOP, REPLACEMENT

FILE NAME = c:\pw_work\PWIDOT\KANTHAPHIXAYBC\d01126	USER NAME = kanthaphixaybc	DESIGNED - BCK	REVISED -
	\traffic_legend_v7.dgn	DRAWN - BCK	REVISED -
	PLOT SCALE = 39.9360 ' / IN.	CHECKED - DAD	REVISED -
	PLOT DATE = 4/3/2009	DATE -	REVISED -

STATE OF ILLINOIS
DEPARTMENT OF TRANSPORTATION

DISTRICT ONE - DETECTOR LOOP REPLACEMENT
U.S. ROUTE 34 @ U.S. ROUTE 12/20/45

SCALE: NONE | SHEET NO. OF SHEETS | STA. | TO STA.

F.A. RTE.	SECTION	COUNTY	TOTAL SHEETS	SHEET NO.
		LOOK	22	10
		CONTRACT NO.		
FED. ROAD DIST. NO.	ILLINOIS	FED. AID PROJECT		