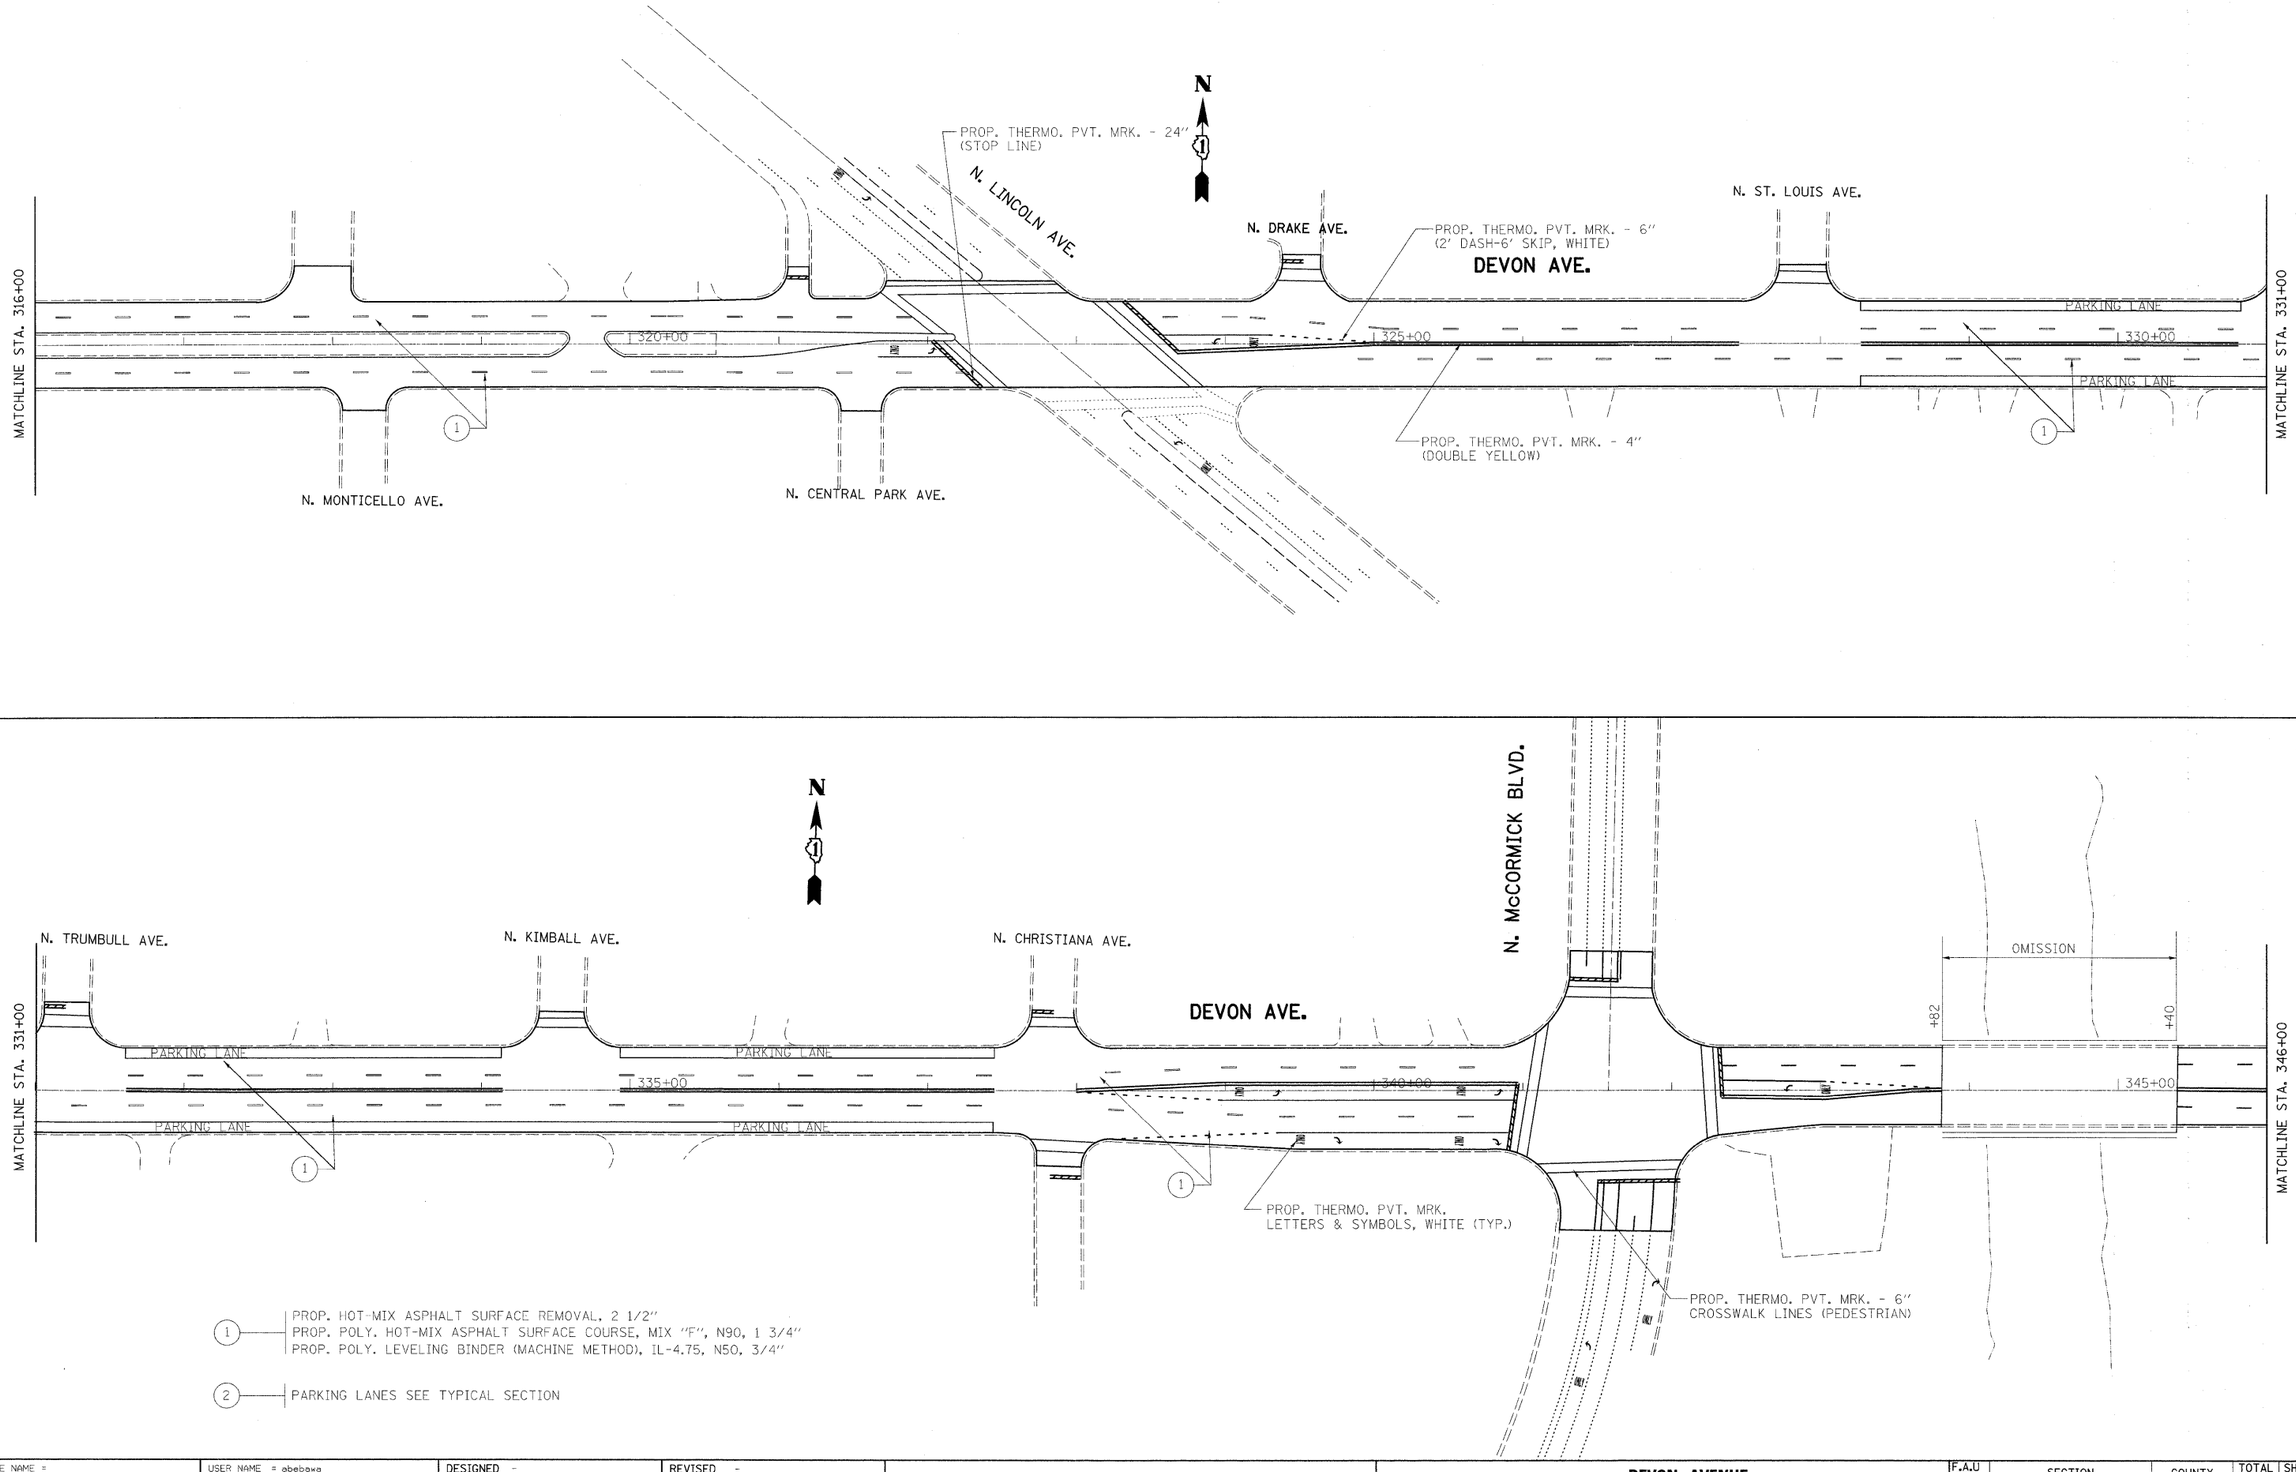

FILE NAME = c:\pw_work\pwidot\abebawa\d0147373\D122104-sht-plan.dgn	USER NAME = abebawa	DESIGNED -	REVISED -
		DRAWN -	REVISED -
	PLOT SCALE = 50.0000 ' / IN.	CHECKED -	REVISED -
	PLOT DATE = 8/28/2009	DATE -	REVISED -

STATE OF ILLINOIS
DEPARTMENT OF TRANSPORTATION

DEVON AVENUE
CENTRAL AVE. TO McCORMICK BLVD.

SCALE: | SHEET NO. OF SHEETS | STA. TO STA.

F.A.U RTE.	SECTION	COUNTY	TOTAL SHEETS	SHEET NO.
	3309B-RS-1	COOK	26	9
		CONTRACT NO. 62759		
	ILLINOIS FED. AID PROJECT			