F.A.I. RTE.	SECTION	COUNTY	TOTAL SHEETS	SHEET NO.
	01-P4019-05-BT	COOK	23	12
STA.	TO STA.			
FED. ROAD DIST. NO.	ILLINOIS	FED. AID PROJECT		

TREE REMOVAL

TREE PROTECTION WITH TEMPORARY FENCE

TREE AND ROOT PRUNING

SELECTIVE CLEARING AREA

Stony Island Avenue

Cornell Avenue

Marquette Drive

Marquette Drive

POT Sta 0+00.00

PC Sta 0+54.36

PT Sta 0+63.53

PROP. SEEDING LIMITS (TYP)

ALIGNMENT A

0+00

PC Sta 2+56.71

PT Sta 2+62.43

PC Sta 2+88.51

PT Sta 2+93.60

36'

PC Sta 3+49.96

PT Sta 3+59.57

26"

12"

14"

N

POT Sta 50+00.00

PROP. ZEBRA STRIPES

50+00

PC Sta 51+00.59

PT Sta 51+15.06

51

ALIGNMENT B

12'

EXISTING BENCH TO REMAIN

CURVE ALNB-1

52

POT Sta 52+34.05

12' R

POT Sta 104+70.66

PROP. CURB RAMP, TYPE A

ALIGNMENT C

PT Sta 104+18.50

PROP. CURVE ALNB-1
PI STA. = 51+07.83
Δ = 4° 08' 45" (RT)
D = 28° 38' 52"
R = 200.00'
T = 7.24'
L = 14.47'
E = 0.13'
P.C. STA = 51+00.59
P.T. STA = 51+15.06

N

SHEET LAYOUT

4 & 10 | 5 | 6 | 7 | 8 | 9

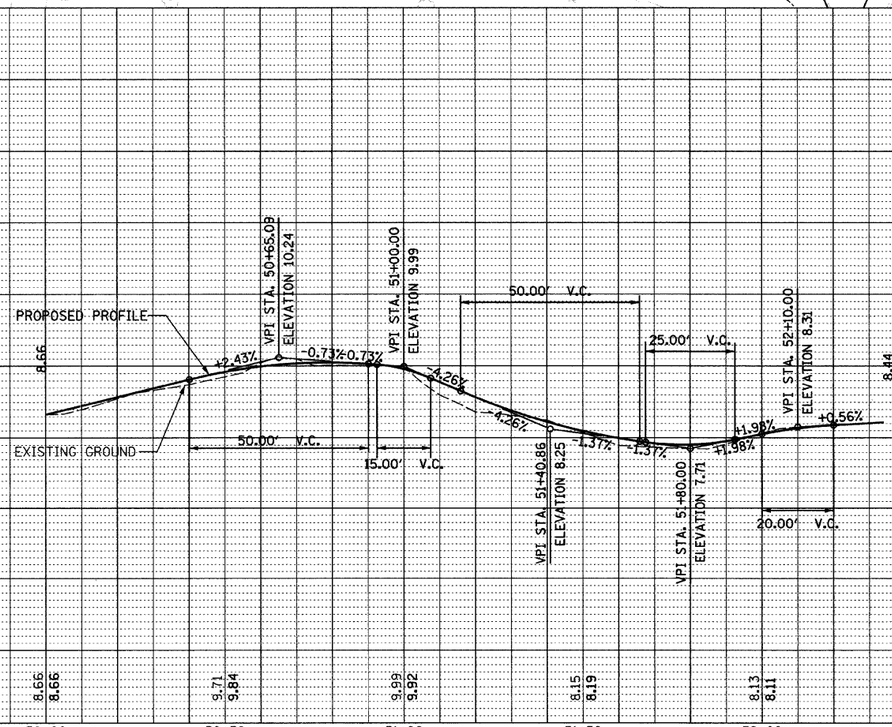

REVISIONS NAME	DATE

ILLINOIS DEPARTMENT OF TRANSPORTATION

CHICAGO PARK DISTRICT - JACKSON PARK

MARQUETTE DRIVE BICYCLE PATH

SCALE: 1" = 20'

DRAWN BY: MJP

DATE: 10/16/2009

CHECKED BY: TB

P:\2020019.073\Cadd_Final Plans_10-15-09\SHEET1b.dgn

P:\2020019.073\Cadd_Final Plans_10-15-09\SHEET1b.dgn