| F.A.U RTE. | SECTION | COUNTY | TOTAL SHEETS | SHEET NO. |
|---|---|---|---|---|
| 0085 | 00-00246-01-FP | MCHENRY | 236 | 36 |
| STA. | | TO STA. | | |
| FED. ROAD DIST. NO. 1 | ILLINOIS | FED. AID PROJECT | | |

CONTRACT NO: 63266

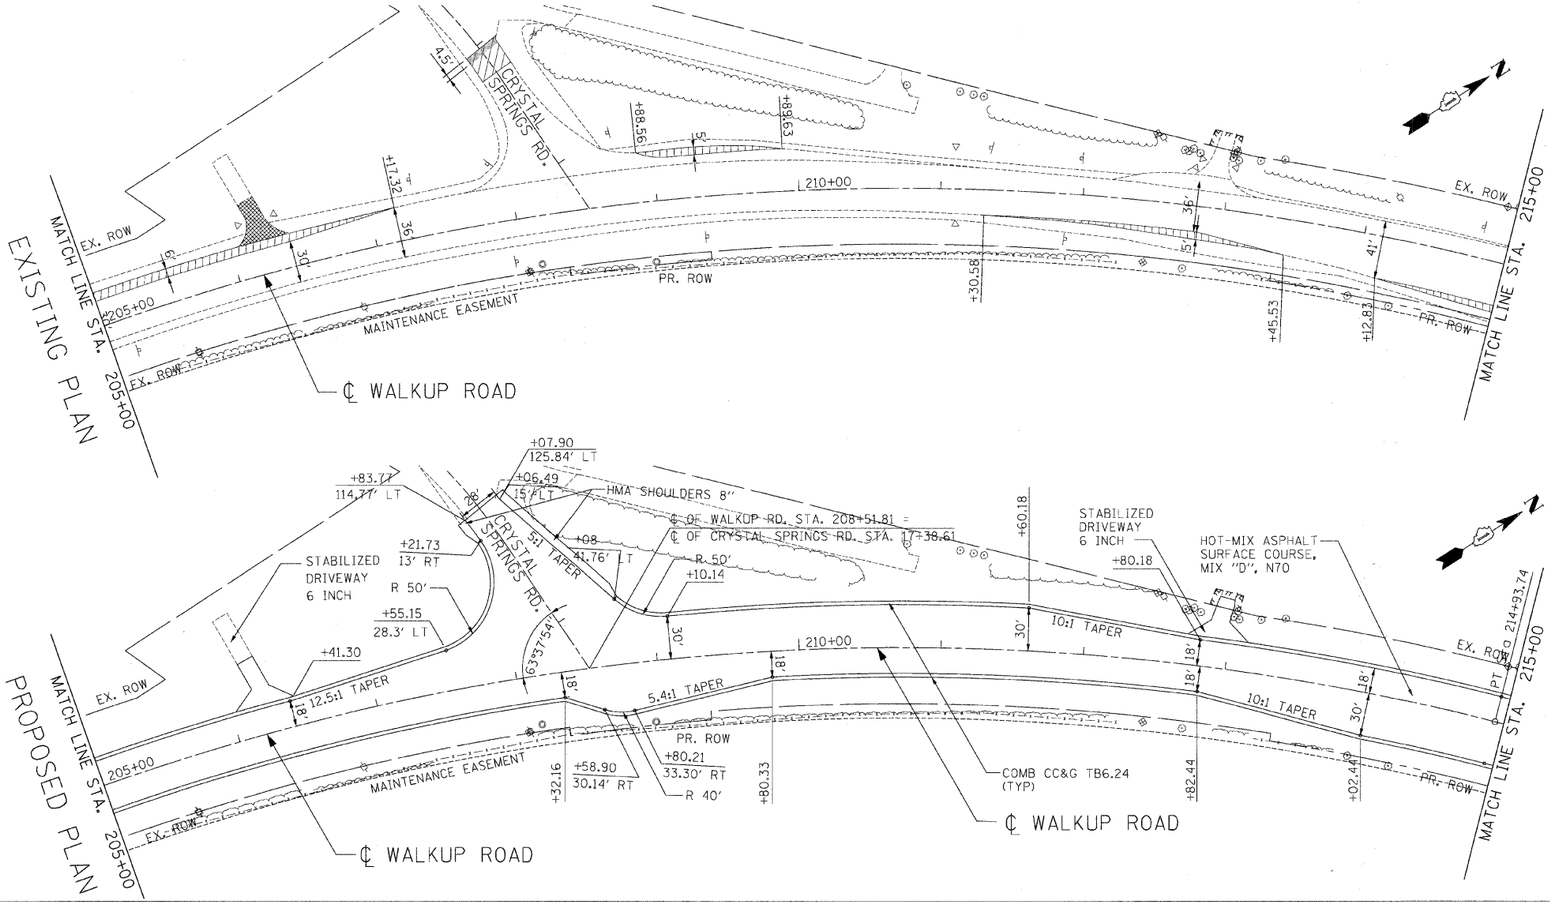


## REMOVAL LEGEND

- DRIVEWAY PAVEMENT REMOVAL
- HOT-MIX ASPHALT SURFACE REMOVAL, VARIABLE DEPTH (SEE NOTE 1 SHEET 30)
- PAVEMENT REMOVAL
- HOT-MIX ASPHALT SURFACE REMOVAL - BUTT JOINT
- TREE REMOVAL (WITH DIAMETER)
- LINEAR REMOVALS

PROP. CURVE WALKPR-10
PI STA. = 208+41.01
Δ = 47° 15' 12" (RT)
D = 3° 23' 58"
R = 1,685.42'
T = 737.28'
L = 1,390.01'
E = 154.20'
P.C. STA. = 201+03.73
P.T. STA. = 214+93.74
e = 0.032
T.R. = 55.5
S.E. RUN = 88.8

START TRANS (NORMAL CROWN) = STA. 199+89.00
END TRANS (FULL SE -3.2%) = STA. 201+34.00
START TRANS (FULL SE -3.2%) = STA. 214+64.00
END TRANS (NORMAL CROWN) = STA. 216+09.00

SEE SHEET 41

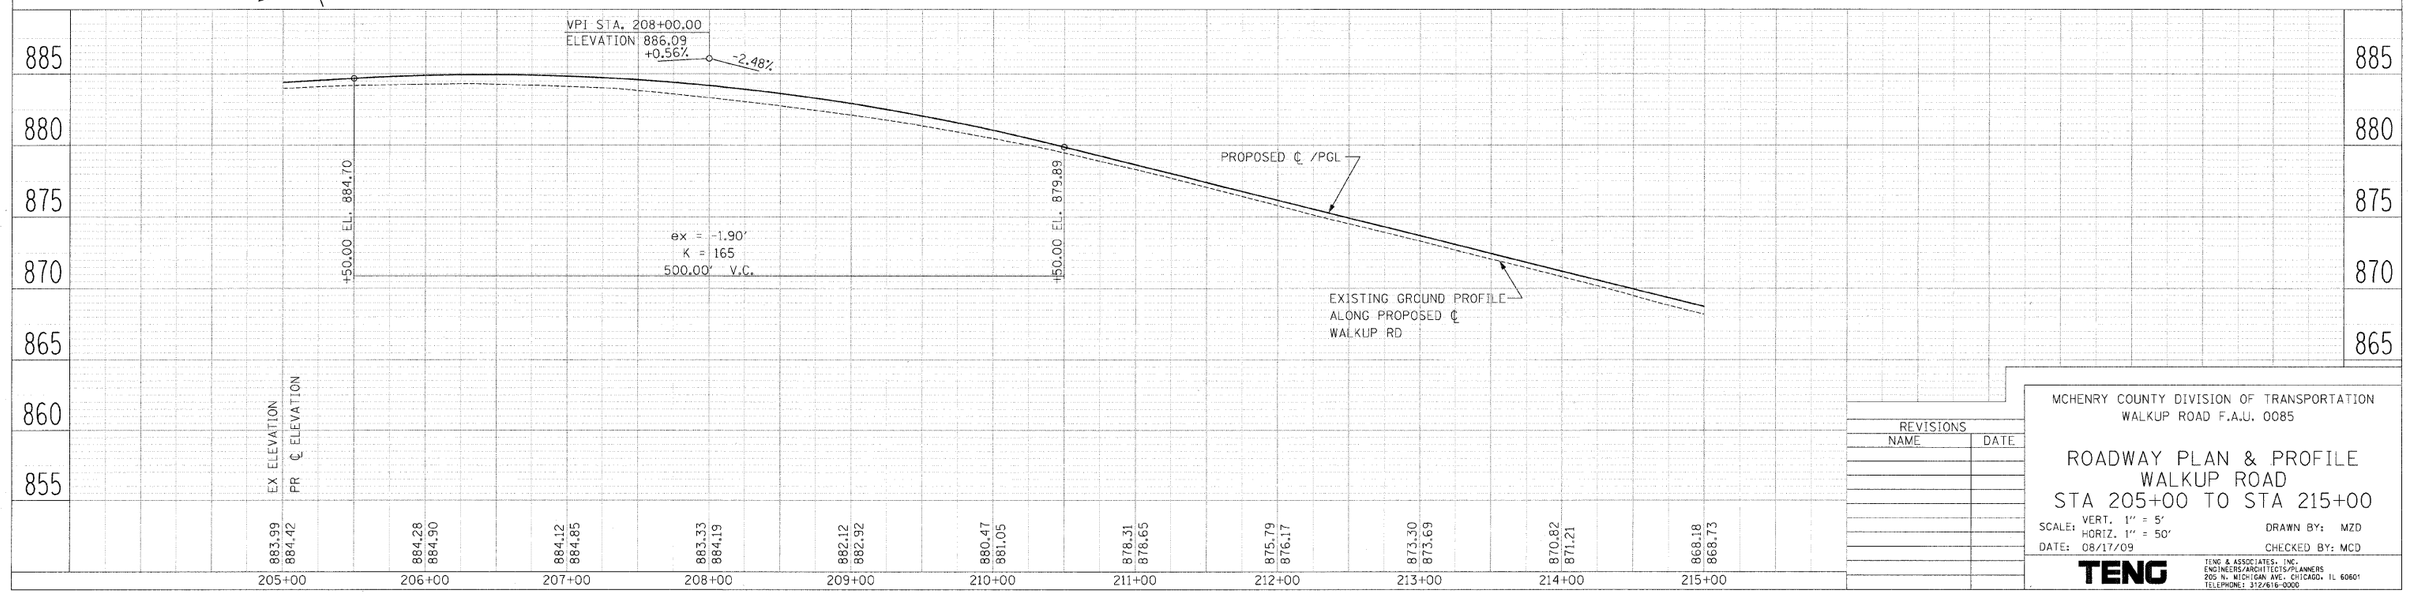


| REVISIONS | |
|---|---|
| NAME | DATE |
| | |

MCHENRY COUNTY DIVISION OF TRANSPORTATION
WALKUP ROAD F.A.U. 0085

# ROADWAY PLAN & PROFILE
# WALKUP ROAD
# STA 205+00 TO STA 215+00

SCALE: VERT. 1" = 5'
HORIZ. 1" = 50'
DRAWN BY: MZD
DATE: 08/17/09
CHECKED BY: MCD

TENG
TENG & ASSOCIATES, INC.
ENGINEERS/ARCHITECTS/PLANNERS
205 N. MICHIGAN AVE. CHICAGO, IL 60601
TELEPHONE: 312/616-0000

PLAN — SURVEYED — PLOTTED — AUTOMATICALLY CHECKED — NOT AUTOMATICALLY CHECKED — DATE FILE NAME — NOTE BOOK — NO. — BY — DATE

PROFILE — SURVEYED — PLOTTED — DRAWN — CHECKED — QUANTITIES — STRUCTURE NO(S) — ATNS CHKD — BY — DATE

..\A_T0092A.DGN, ..\ROW0095.DGN, ..\TTBODY.V.DGN, ..\ROW0096.DGN, ..\ROW0096.DGN, ..\ROW0096A.DGN, ..\ROW0096RA.DGN, ..\NREM0089.DGN, ..\TP0008R.DGN, ..\PRF0008R2.DGN, ..\PRF0008R2.DGN, ..\DRA0901.DGN, ..\A_T0092A.DGN, ..\ROW0098.DGN, ..\ROW0098.DGN, ..\ROW0098A.DGN, ..\ROW0098A.DGN, ..\TP0008R.DGN, ..\PRF0008R2.DGN, ..\PRF0008R2.DGN, ..\DRA0901.DGN,
8-14-2009, 14:47:01 T:\DOCUMENT\93000031\CIVIL\DGN\PMP09SO.DGN STANKIRJ
1 2 