F.A.U. RTE.	SECTION	COUNTY	TOTAL SHEETS	SHEET NO.
0085	00-00246-01-FP	MCHENRY	236	55
STA.		TO STA.		
FED. ROAD DIST. NO. 1	ILLINOIS	FED. AID PROJECT		

CONTRACT NO: 63266

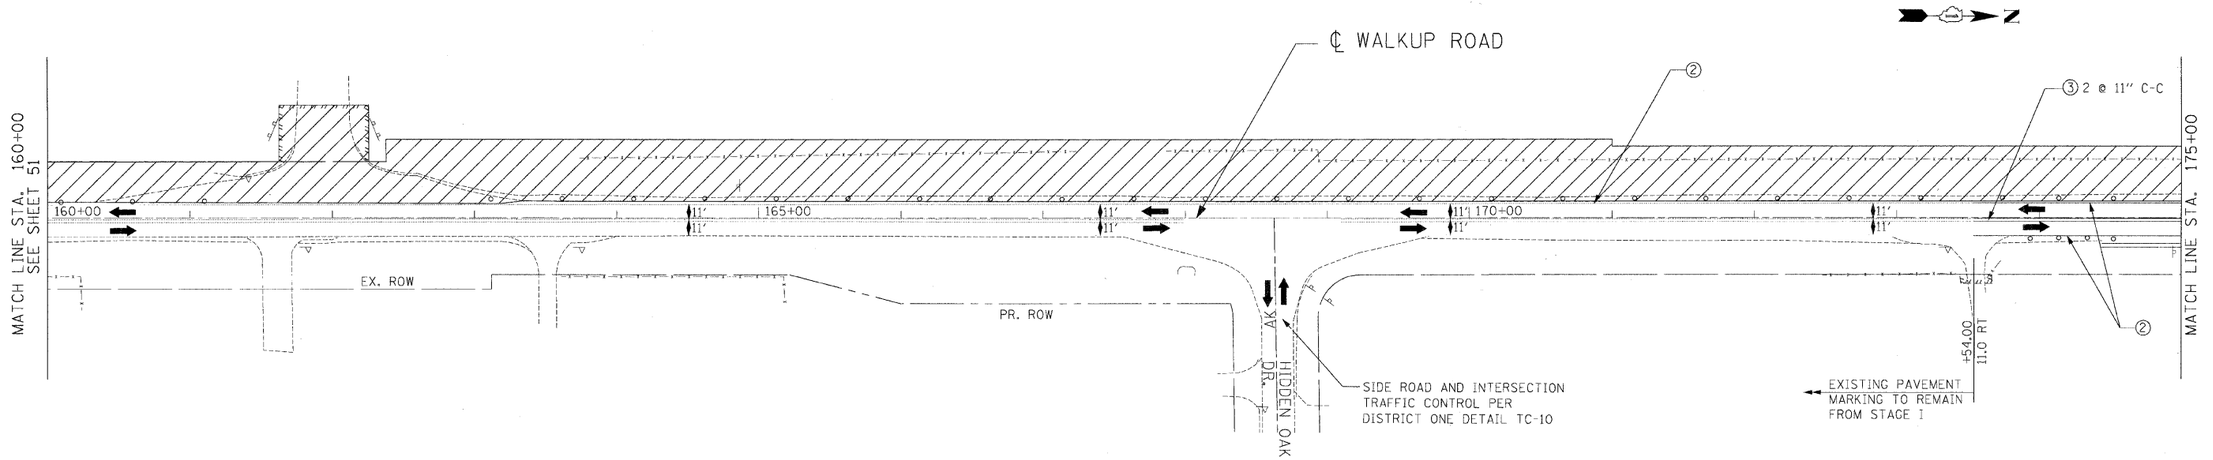

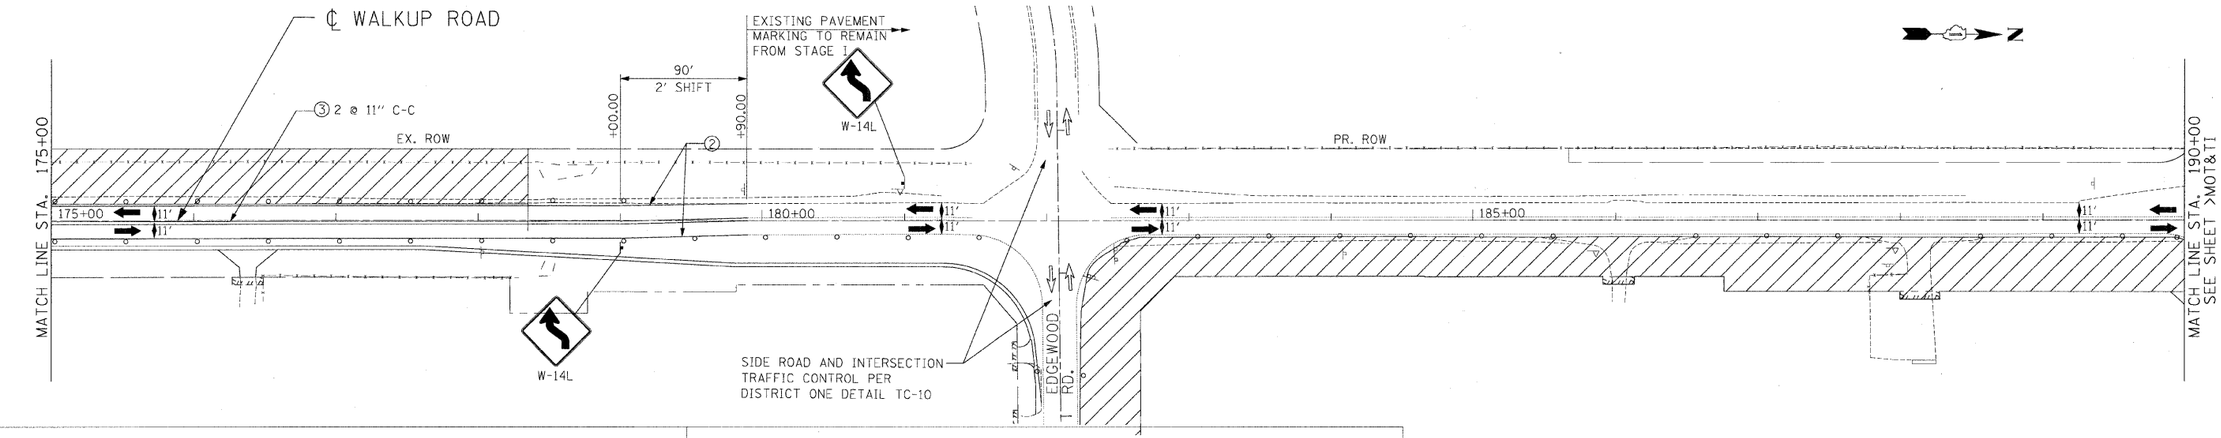

LEGEND

- WORK AREA
- BARRICADE, TYPE III, W/ BI-DIRECTIONAL TY A FLASHER
- DIRECTION OF TRAFFIC (EXISTING)
- DIRECTION OF TRAFFIC (PROPOSED)
- ARROW BOARD
- FLAGGER WITH TRAFFIC CONTROL SIGN
- SIGN
- VERTICAL PANEL
- BARRICADES OR DRUMS WITH BI-DIRECTIONAL STEADY BURNING LIGHT @ 50' C-C
- TYPE B MONODIRECTIONAL FLASHING LIGHT

PAVEMENT MARKING LEGEND

1. TEMPORARY PAVEMENT MARKING LETTERS AND SYMBOLS
2. TEMPORARY PAVEMENT MARKING -LINE 4 inch (WHITE)
3. TEMPORARY PAVEMENT MARKING -LINE 4 inch (YELLOW)
4. TEMPORARY PAVEMENT MARKING -LINE 6 inch (WHITE)
5. TEMPORARY PAVEMENT MARKING -LINE 8 inch (YELLOW)
6. TEMPORARY PAVEMENT MARKING -LINE 12 inch (YELLOW)
7. TEMPORARY PAVEMENT MARKING -LINE 24 inch (WHITE)

REVISIONS	
NAME	DATE

MCHENRY COUNTY DIVISION OF TRANSPORTATION
WALKUP ROAD F.A.U. 0085

MOT & STAGE 1 SUB-STAGE A WALKUP ROAD STA 160+00 TO STA 190+00

SCALE: 1" = 50'
DRAWN BY: BRH
DATE: 08/17/09
CHECKED BY: KA

TENG
TENG & ASSOCIATES, INC.
ENGINEERS/ARCHITECTS/PLANNERS
205 N. MICHIGAN AVE. CHICAGO, IL 60601
TELEPHONE: 312/616-0000

\VAL100604.DGN,..\VTBODY_V.DGN,..\MOT00$_Z.DGN,..\ROW00$RA.DGN,..\MOT00$.DGN,..\VAL100604.DGN,..\MOT00$_S.DGN,..\MOT00$_Z.DGN,..\ROW00$RA.DGN,..\MOT00$_S.DGN,..\MOT00$_Z.DGN,..\ROW00$RA.DGN,..\MOT00$_S.DGN,..\MOT00$_Z.DGN,..\ROW00$RA.DGN,..\MOT00$_S.DGN
8-24-2009,14:50:53 I:\SDCUMM\195300\DGN\195300$$$.DGN MOT00$_PLUGIN SIANKIRZ
1 2 