F.A.U. RTE.	SECTION	COUNTY	TOTAL SHEETS	SHEET NO.
0085	00-00246-01-FP	MCHENRY	236	56
STA.	TO STA.			
FED. ROAD DIST. NO. 1	ILLINOIS	FED. AID PROJECT		

CONTRACT NO: 63266

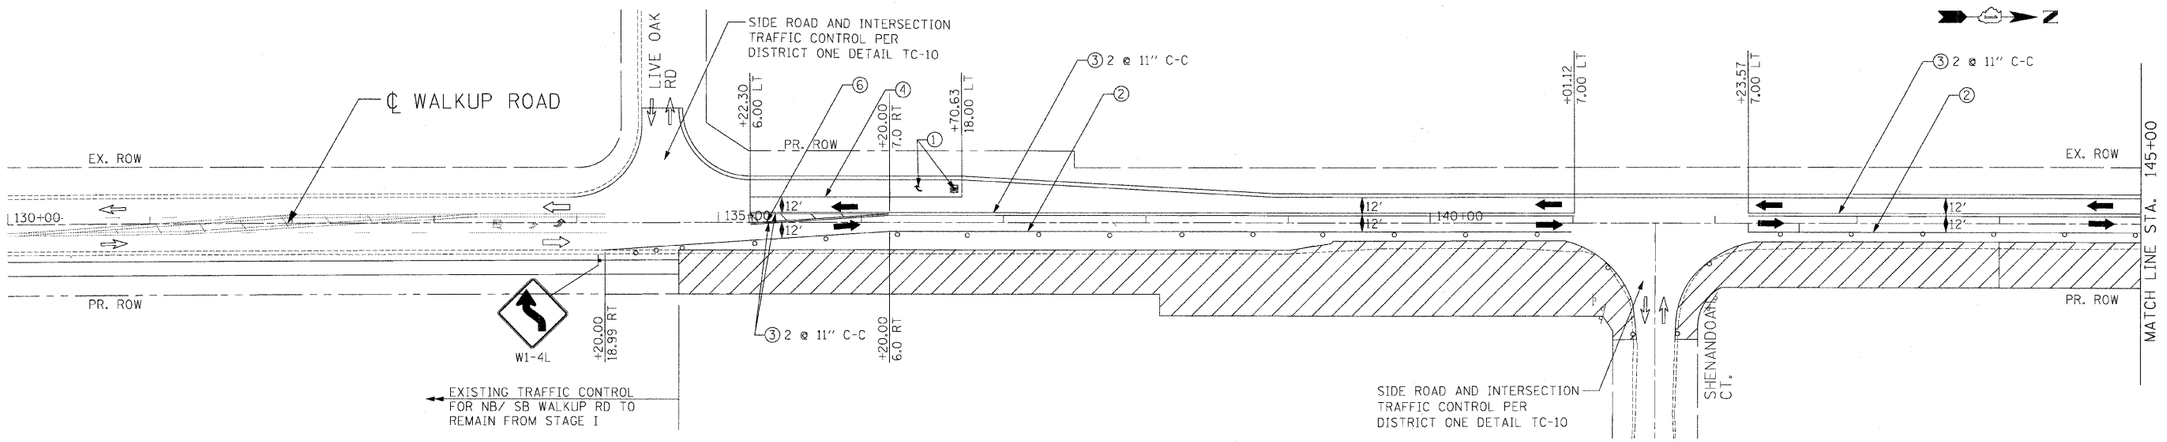

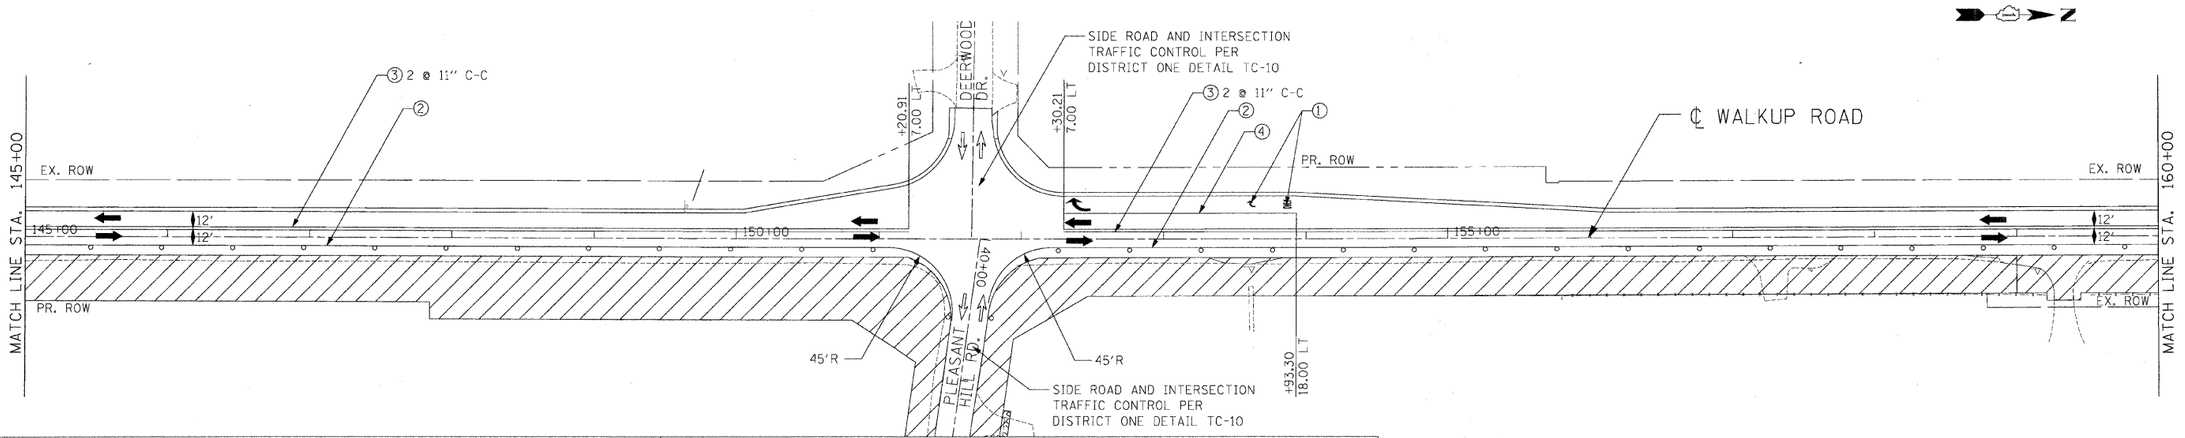

LEGEND

- WORK AREA
- BARRICADE, TYPE III, W/ BI-DIRECTIONAL TY A FLASHER
- DIRECTION OF TRAFFIC (EXISTING)
- DIRECTION OF TRAFFIC (PROPOSED)
- ARROW BOARD
- FLAGGER WITH TRAFFIC CONTROL SIGN
- SIGN
- VERTICAL PANEL
- BARRICADES OR DRUMS WITH BI-DIRECTIONAL STEADY BURNING LIGHT @ 50' C-C
- TYPE A FLASHING LIGHT

PAVEMENT MARKING LEGEND

1. TEMPORARY PAVEMENT MARKING LETTERS AND SYMBOLS
2. TEMPORARY PAVEMENT MARKING -LINE 4 Inch (WHITE)
3. TEMPORARY PAVEMENT MARKING -LINE 4 Inch (YELLOW)
4. TEMPORARY PAVEMENT MARKING -LINE 6 Inch (WHITE)
5. TEMPORARY PAVEMENT MARKING -LINE 8 Inch (YELLOW)
6. TEMPORARY PAVEMENT MARKING -LINE 12 Inch (YELLOW)
7. TEMPORARY PAVEMENT MARKING -LINE 24 Inch (WHITE)

REVISIONS	
NAME	DATE

MCHENRY COUNTY DIVISION OF TRANSPORTATION
WALKUP ROAD F.A.U. 0085

MOT & STAGE 2 CONSTRUCTION WALKUP ROAD STA 130+00 TO STA 160+00

SCALE: 1" = 50' DRAWN BY: BRH

DATE: 08/17/09 CHECKED BY: KA

TENG
TENG & ASSOCIATES, INC.
ENGINEERS/ARCHITECTS/PLANNERS
205 N. MICHIGAN AVE., CHICAGO, IL 60601
TELEPHONE: 312/616-0000

N:\ALT00#0A.DGN,..\TTB00Y_V.DGN,..\ROW00#8B.DGN,..\MOT00#0.DGN,..\ROW00#RA.DGN,..\MOT00#0A.DGN,..\MOT00#0Y.DGN,..\MOT00#0S.DGN,..\ALT00#0A.DGN,..\ROW00#RB.DGN,..\MOT00#0.DGN,..\ROW00#RA.DGN,..\MOT00#0S.DGN,..\MOT00#0Y.DGN,..\MOT00#0Y.DGN
8.4.1 PROJECT: 63266 USER: STANKU
1 2 