F.A.U. RTE.	SECTION	COUNTY	TOTAL SHEETS	SHEET NO.
0085	00-00246-01-FP	MCHENRY	236	59
STA.	TO STA.			
FED. ROAD DIST. NO. 1	ILLINOIS	FED. AID PROJECT		

CONTRACT NO: 63266

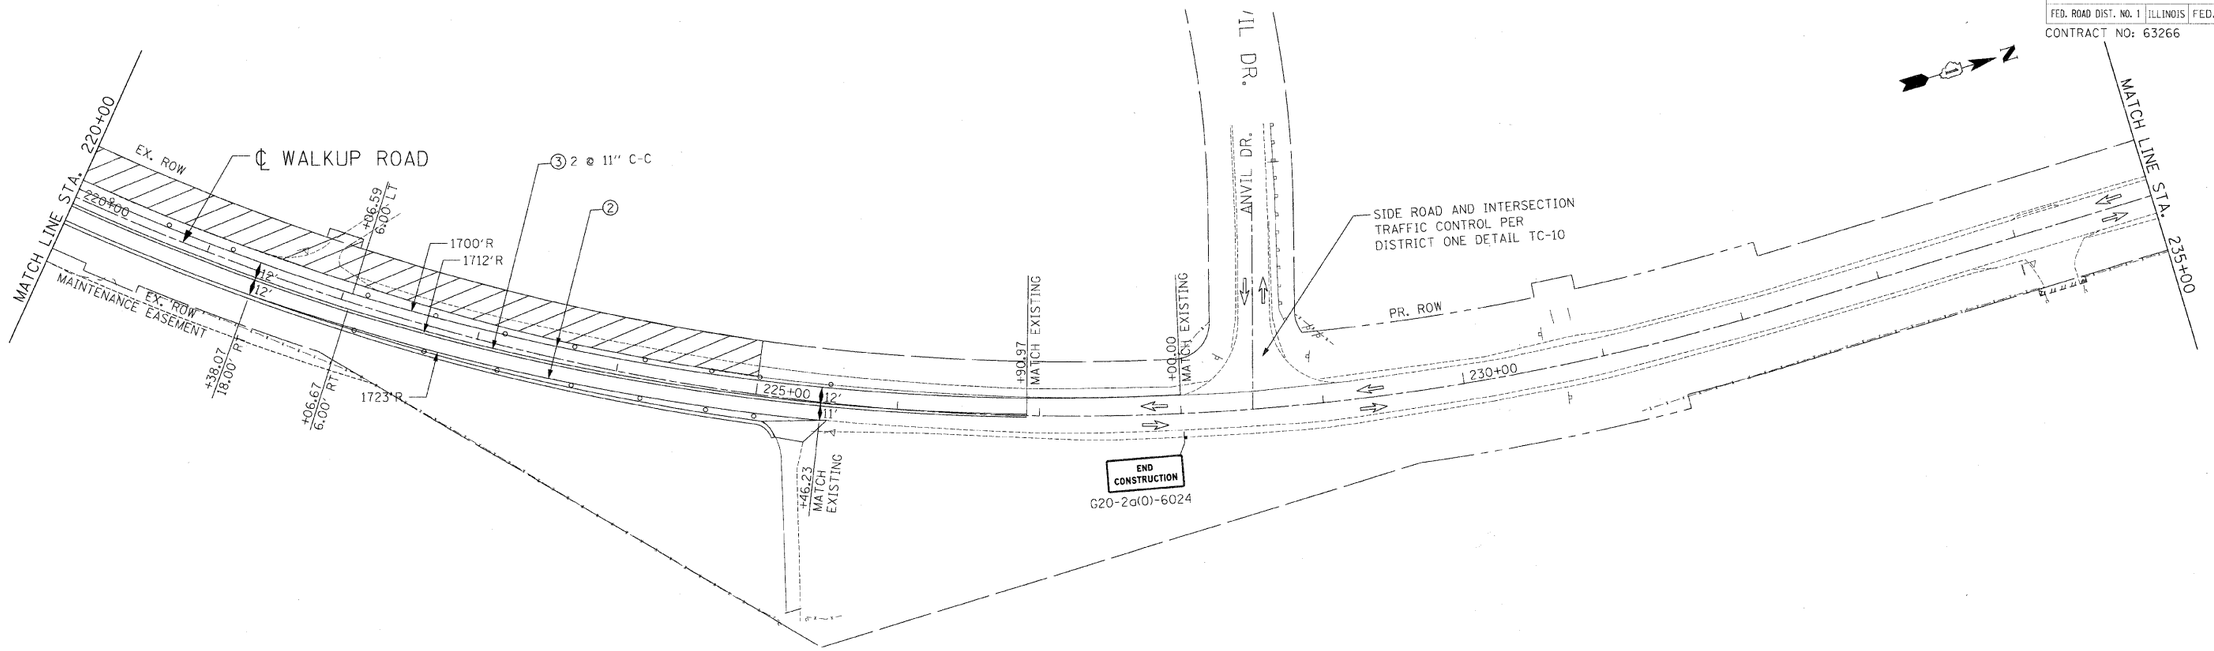

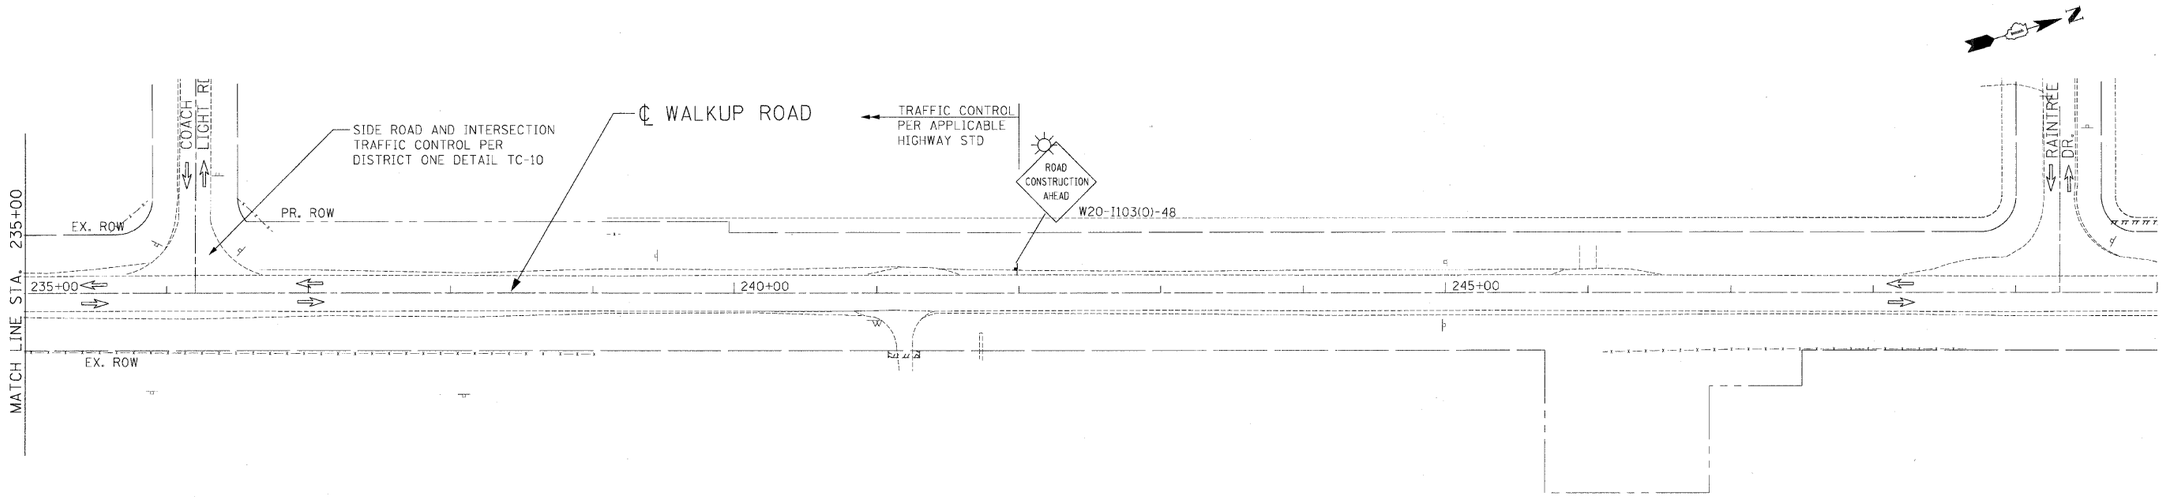

LEGEND

- WORK AREA
- BARRICADE, TYPE III, W/ BI-DIRECTIONAL TY A FLASHER
- DIRECTION OF TRAFFIC (EXISTING)
- DIRECTION OF TRAFFIC (PROPOSED)
- ARROW BOARD
- FLAGGER WITH TRAFFIC CONTROL SIGN
- SIGN
- VERTICAL PANEL
- BARRICADES OR DRUMS WITH BI-DIRECTIONAL STEADY BURNING LIGHT @ 50' C-C
- TYPE A FLASHING LIGHT

PAVEMENT MARKING LEGEND

1. TEMPORARY PAVEMENT MARKING LETTERS AND SYMBOLS
2. TEMPORARY PAVEMENT MARKING -LINE 4 Inch (WHITE)
3. TEMPORARY PAVEMENT MARKING -LINE 4 Inch (YELLOW)
4. TEMPORARY PAVEMENT MARKING -LINE 6 Inch (WHITE)
5. TEMPORARY PAVEMENT MARKING -LINE 8 Inch (YELLOW)
6. TEMPORARY PAVEMENT MARKING -LINE 12 Inch (YELLOW)
7. TEMPORARY PAVEMENT MARKING -LINE 24 Inch (WHITE)

REVISIONS	
NAME	DATE

MCHENRY COUNTY DIVISION OF TRANSPORTATION
WALKUP ROAD F.A.U. 0085

MOT & STAGE 2 CONSTRUCTION WALKUP ROAD STA 220+00 TO STA 250+00

SCALE: 1" = 50'
DRAWN BY: BRH
DATE: 08/17/09
CHECKED BY: KA

TENG
TENG & ASSOCIATES, INC.
ENGINEERS/ARCHITECTS/PLANNERS
205 N. MICHIGAN AVE. CHICAGO, IL 60601
TELEPHONE: 312/616-0000

..\ALT0040A.DGN,..\TTB009V.DGN,..\ROW0048B.DGN,..\MOT0080.DGN,..\ROW0048A.DGN,..\MOT0080S.DGN,..\MOT0090Y.DGN,..\MOT0090Y.DGN
8.4.2.2009.445045
1 2 