F.A.U. RTE.	SECTION	COUNTY	TOTAL SHEETS	SHEET NO.
0085	00-00246-01-FP	MCHENRY	236	64
STA.	TO STA.			
FED. ROAD DIST. NO. 1	ILLINOIS	FED. AID PROJECT		

CONTRACT NO: 63266

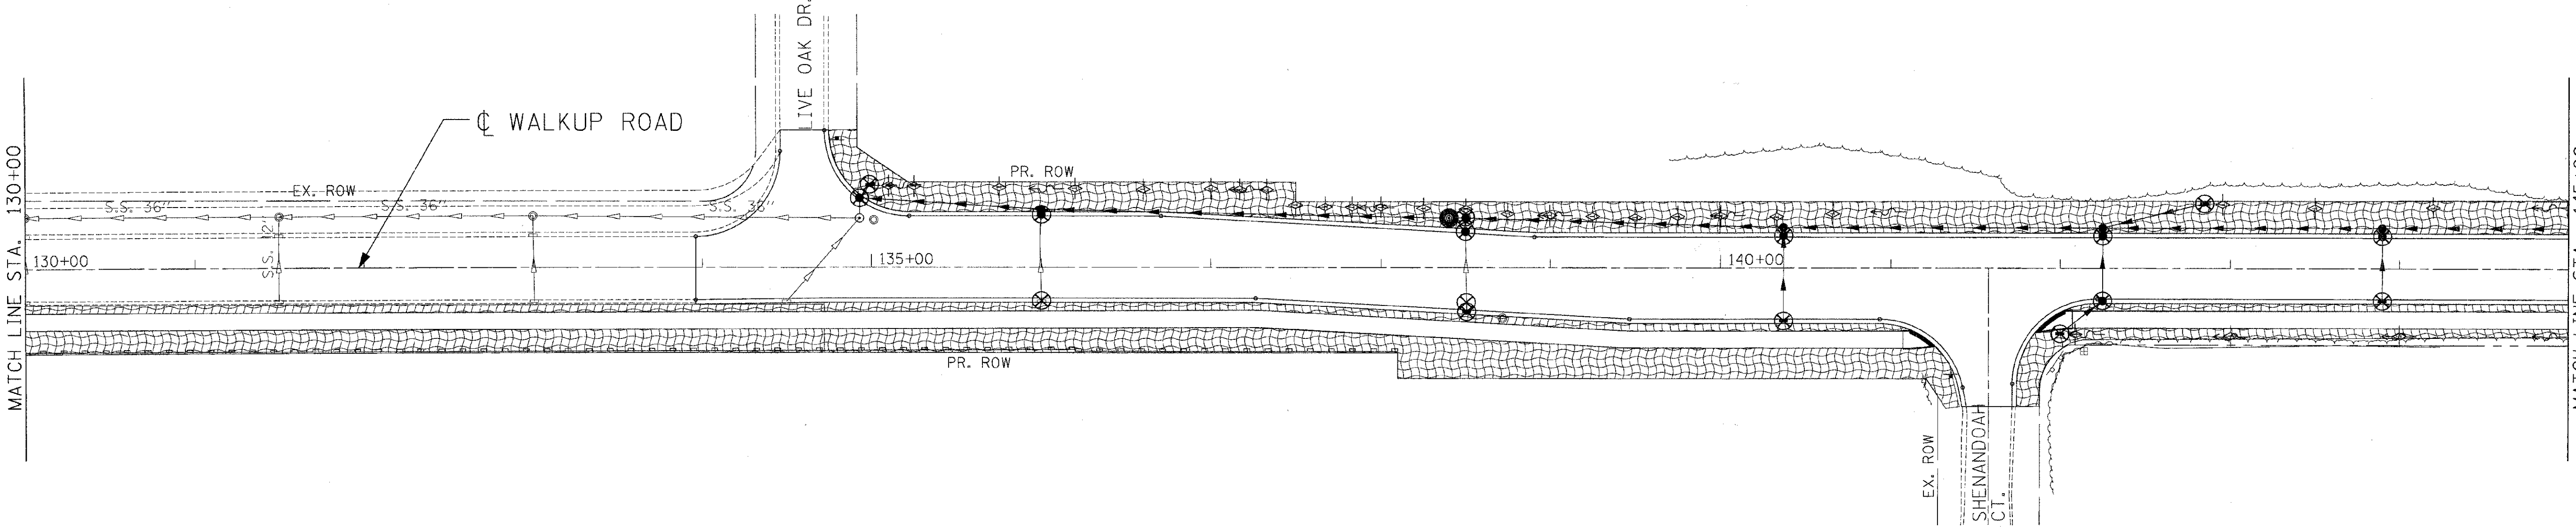

LEGEND

SEE SCHEDULE OF QUANTITIES FOR EROSION & SEDIMENT CONTROL DETAILS

Symbol	Description	Symbol	Description
⊛	TREE TRUNK PROTECTION	⊗	INLET FILTER
◈	INLET AND PIPE PROTECTION	➡	DRAINAGE OUTLET
▦	TEMPORARY EROSION CONTROL SEEDING	—◇—	TEMPORARY DITCH CHECKS, URETHANE FOAM/ GEOTEXTILE
		———	PERIMETER EROSION BARRIER
ᐃᐃᐃ	WETLAND	▭	TEMPORARY SEDIMENT BASIN (5′W X 10′L X 2′D)

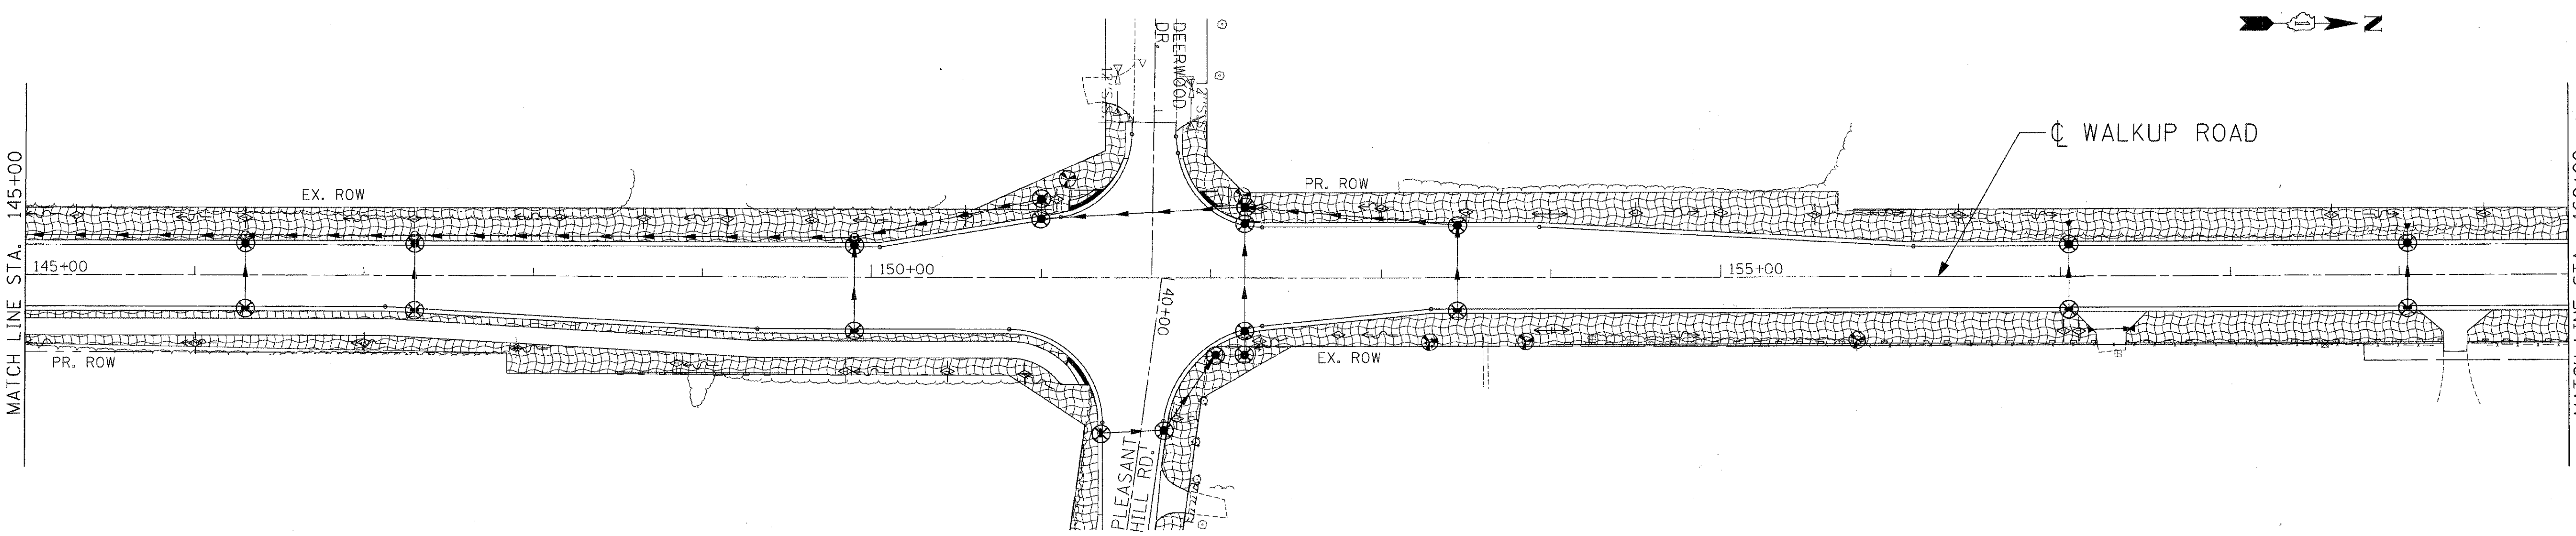

REVISIONS	
NAME	DATE

MCHENRY COUNTY DIVISION OF TRANSPORTATION
WALKUP ROAD F.A.U. 0085

EROSION & SEDIMENT CONTROL WALKUP ROAD STA 130+00 TO STA 160+00

SCALE: 1″ = 50′ DRAWN BY: LAK

DATE: 08/17/09 CHECKED BY: TKL

TENG

TENG & ASSOCIATES, INC.
ENGINEERS/ARCHITECTS/PLANNERS
205 N. MICHIGAN AVE. CHICAGO, IL 60601
TELEPHONE: 312/616-0000

8-14-2009, 14:51:05 T:\DOCUMENT\9310003\CIVIL\DGN\ERC00T.DGN STANKIRJ