F.A.U. RTE.	SECTION	COUNTY	TOTAL SHEETS	SHEET NO.
0085	00-00246-01-FP	MCHENRY	236	65
STA.		TO STA.		
FED. ROAD DIST. NO. 1 : ILLINOIS		FED. AID PROJECT		

CONTRACT NO: 63266

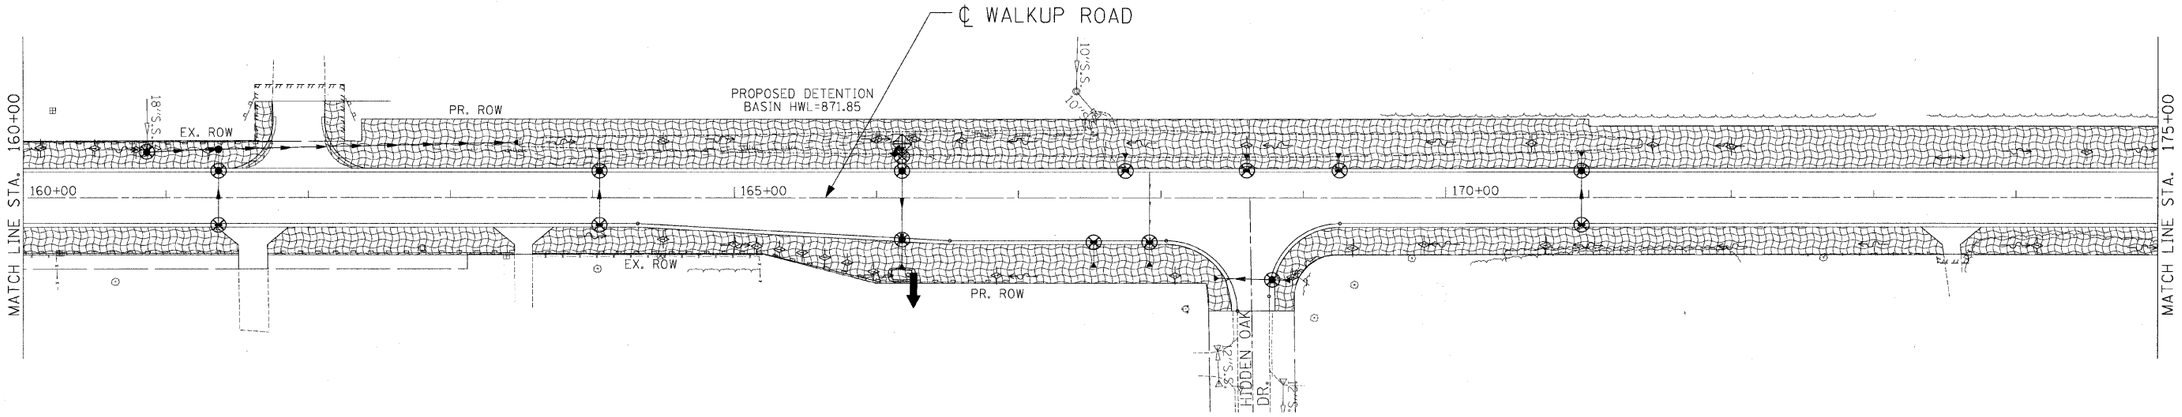

LEGEND

SEE SCHEDULE OF QUANTITIES FOR EROSION & SEDIMENT CONTROL DETAILS

- TREE TRUNK PROTECTION
- INLET AND PIPE PROTECTION
- TEMPORARY EROSION CONTROL SEEDING
- WETLAND
- INLET FILTER
- DRAINAGE OUTLET
- TEMPORARY DITCH CHECKS, URETHANE FOAM/ GEOTEXTILE
- PERIMETER EROSION BARRIER
- TEMPORARY SEDIMENT BASIN (5'W X 10'L X 2'D)

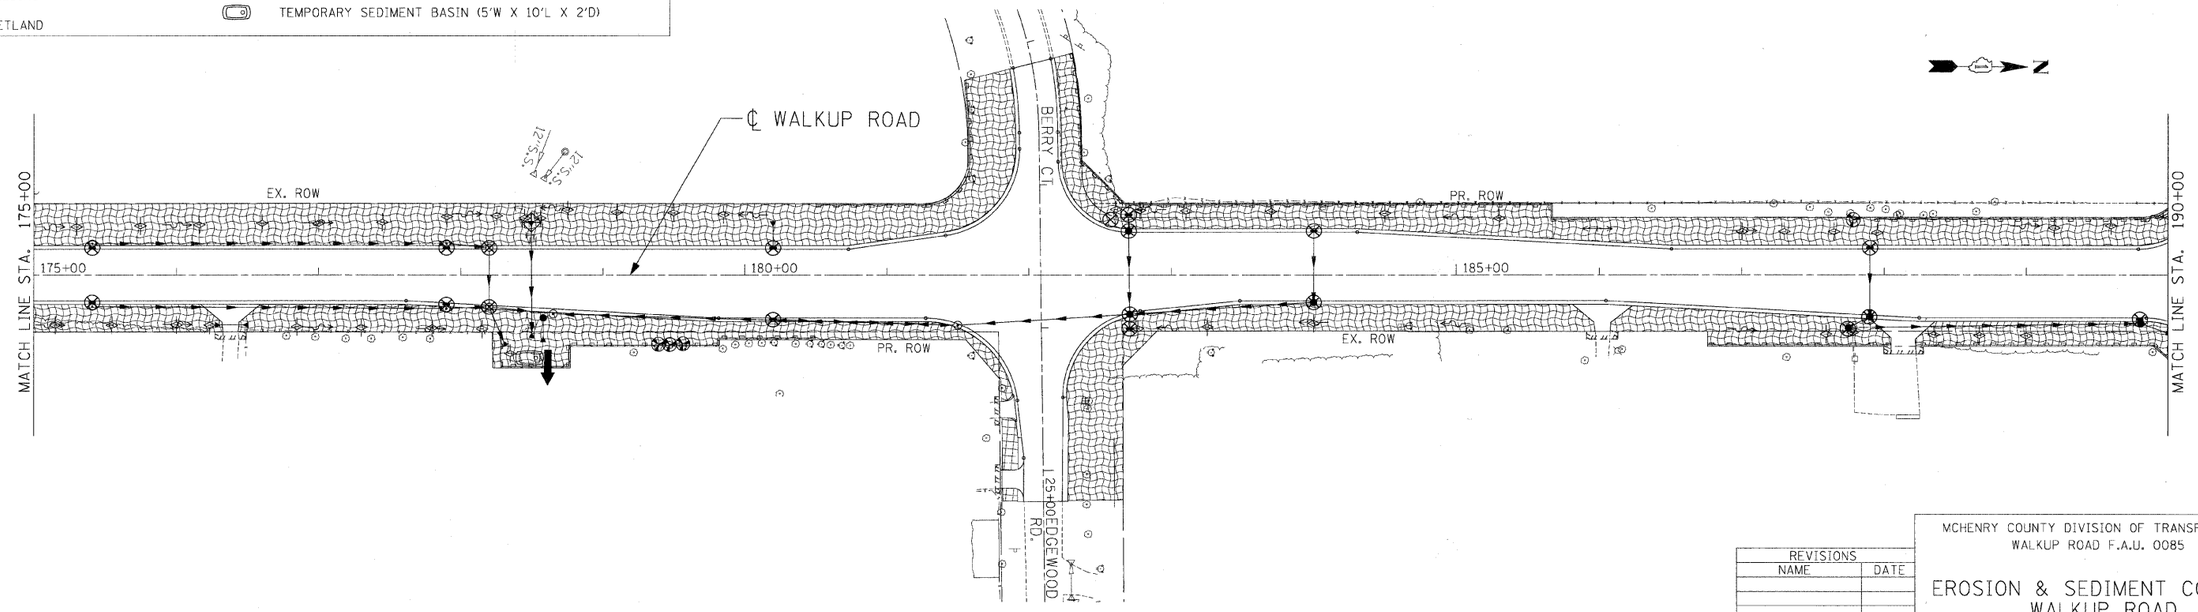

REVISIONS	
NAME	DATE

MCHENRY COUNTY DIVISION OF TRANSPORTATION
WALKUP ROAD F.A.U. 0085

EROSION & SEDIMENT CONTROL
WALKUP ROAD
STA 160+00 TO STA 190+00

SCALE: 1" = 50' DRAWN BY: LAK

DATE: 08/17/09 CHECKED BY: TKL

TENG

TENG & ASSOCIATES, INC.
ENGINEERS/ARCHITECTS/PLANNERS
205 N. MICHIGAN AVE. CHICAGO, IL 60601
TELEPHONE: 312/616-0000

\\ALT00\GA\DGN...\ERC00\GD.DGN...\TTB00Y-V.DGN...\ROW00\RA.DGN...\ROW00\RB.DGN...\RDW00\RB.DGN...\RDW00\RB5.DGN...\TP000\RJ.DGN...\ERC00\SON.DGN...\DRA00\GK.DGN...\ALT00\GA.DGN...\ERC00\GD.DGN...\ROW00\RB.DGN...\ALT00\GA.DGN...\ERC00\GD.DGN...\ROW00\RB.DGN...\TP000\RJ.DGN...\ERC00\SON.DGN...\DRA00\GK.DGN...\DRA00\GK.DGN...\ERC00\GD.DGN...\ROW00\RB.DGN...\RDW00\RB5