F.A.U RTE.	SECTION	COUNTY	TOTAL SHEETS	SHEET NO.
0085	00-00246-01-FP	MCHENRY	236	84
STA.	TO STA.			
FED. ROAD DIST. NO. 1	ILLINOIS	FED. AID PROJECT		

CONTRACT NO: 63266

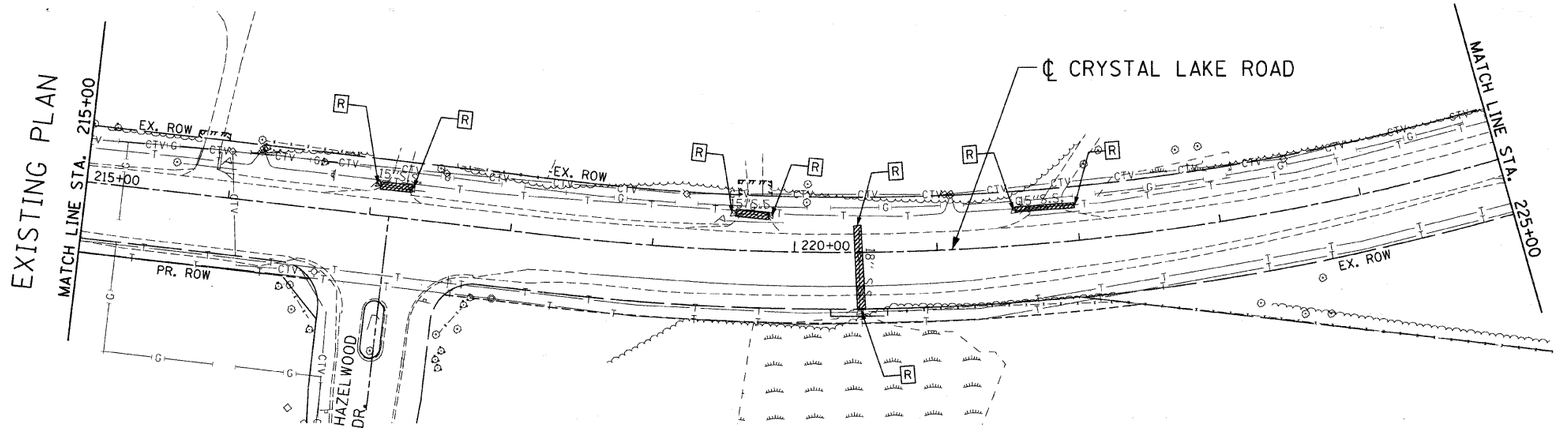

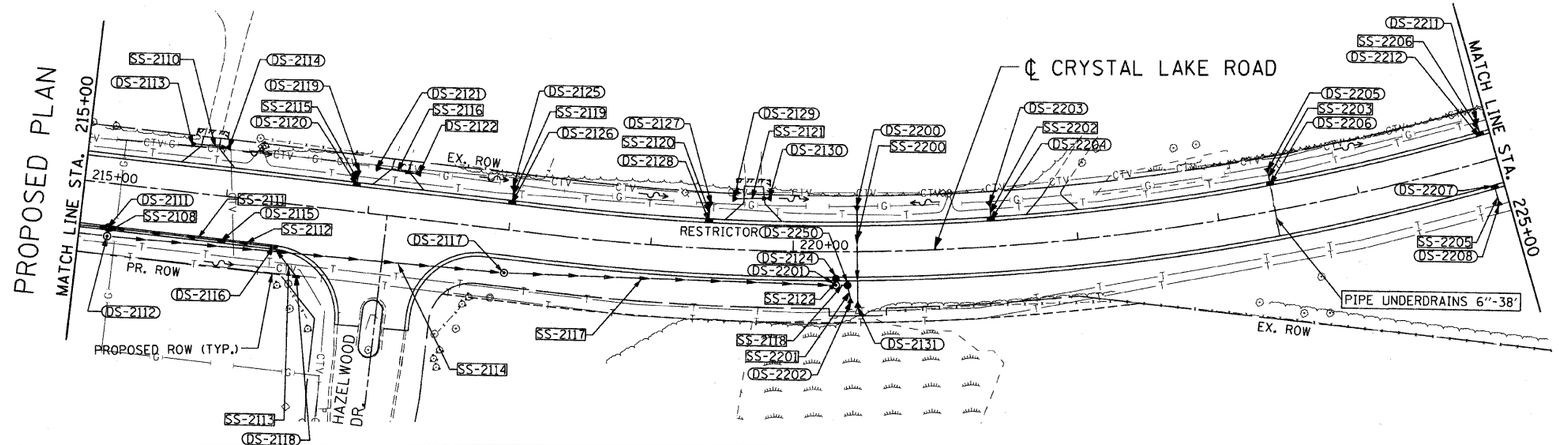

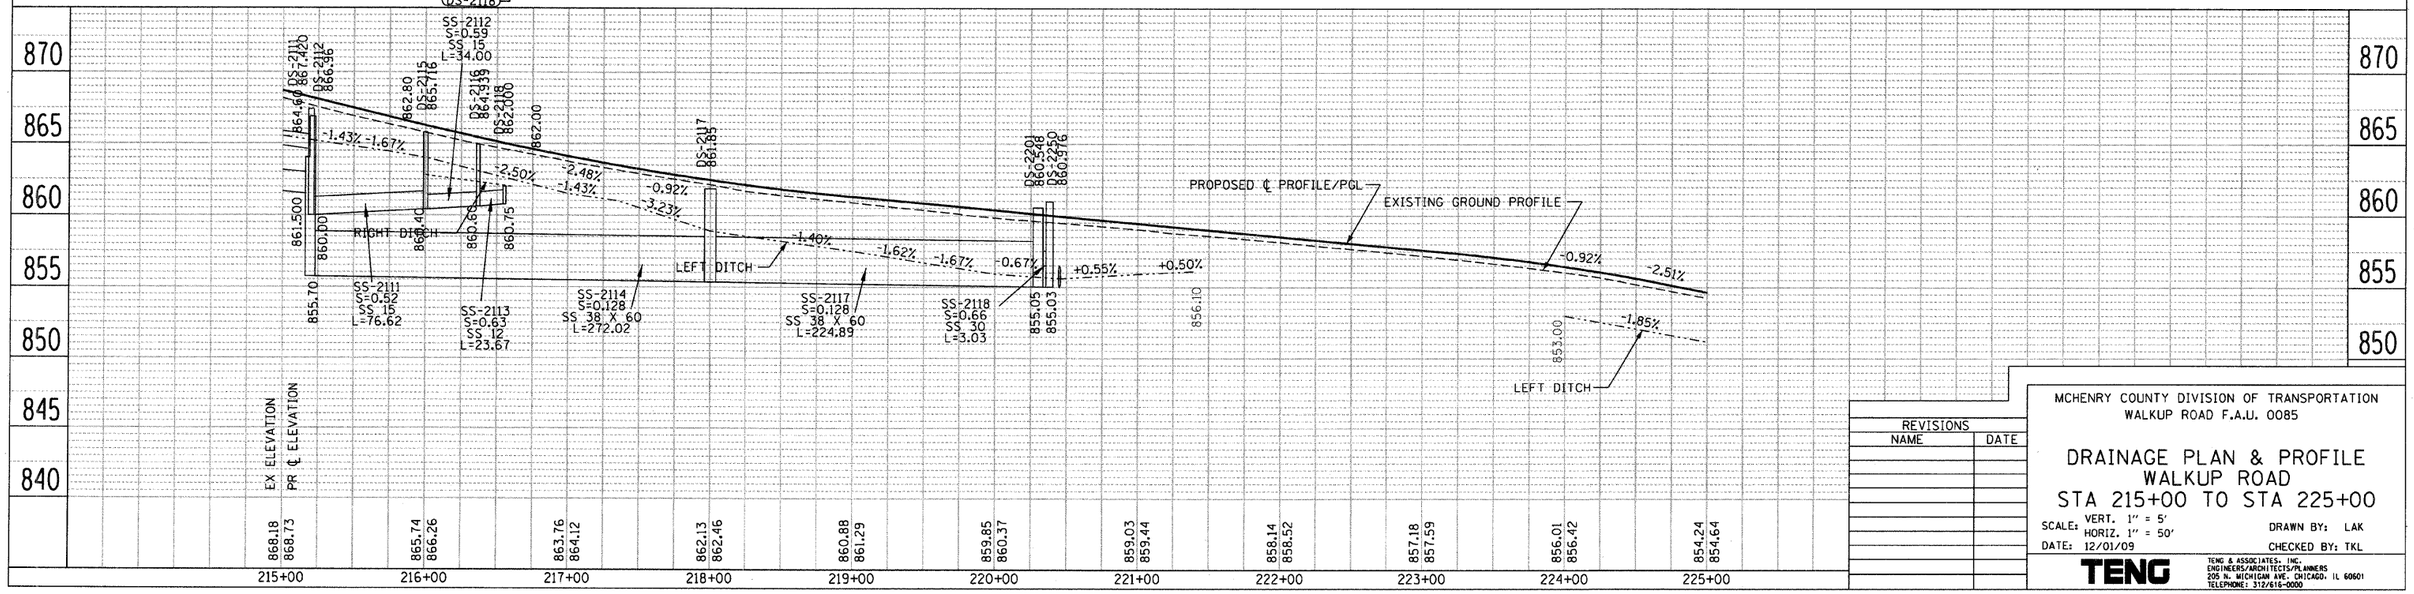

REVISIONS	
NAME	DATE

MCHENRY COUNTY DIVISION OF TRANSPORTATION
WALKUP ROAD F.A.U. 0085

DRAINAGE PLAN & PROFILE
WALKUP ROAD
STA 215+00 TO STA 225+00

SCALE: VERT. 1" = 5'
HORIZ. 1" = 50'
DRAWN BY: LAK
DATE: 12/01/09
CHECKED BY: TKL

TENG
TENG & ASSOCIATES, INC.
ENGINEERS/ARCHITECTS/PLANNERS
205 N. MICHIGAN AVE. CHICAGO, IL 60601
TELEPHONE: 312/616-0000

PLAN
SURVEYED
PLOTTED
ALIGNMENT CHECKED
R.T. OF W.A.Y. CHECKED
CADD FILE NAME
NOTE BOOK
NO.
BY
DATE

PROFILE
SURVEYED
PLOTTED
GRADES CHECKED
STA. NO. PER
NOTE BOOK
NO.
NOTATNS CHKD
BY
DATE

..\ALIGN04JIGN, ..\ROW00495JIGN, ..\ROW00498JIGN, ..\ROW00498RAJIGN, ..\DRA08OMJIGN, ..\TP0008RJIGN,
..\ALIGN04JIGN, ..\ROW00495JIGN, ..\ROW00498JIGN, ..\ROW00498RAJIGN, ..\UTL00BRNJIGN, ..\DRA08OMJIGN,
F-30-2009 9:24:43
1 2 