F.A.U. RTE.	SECTION	COUNTY	TOTAL SHEETS	SHEET NO.
0085	00-00246-01-FP	MCHENRY	236	134
STA.	TO STA.			
FED. ROAD DIST. NO. 1	ILLINOIS	FED. AID PROJECT		

CONTRACT NO: 63266

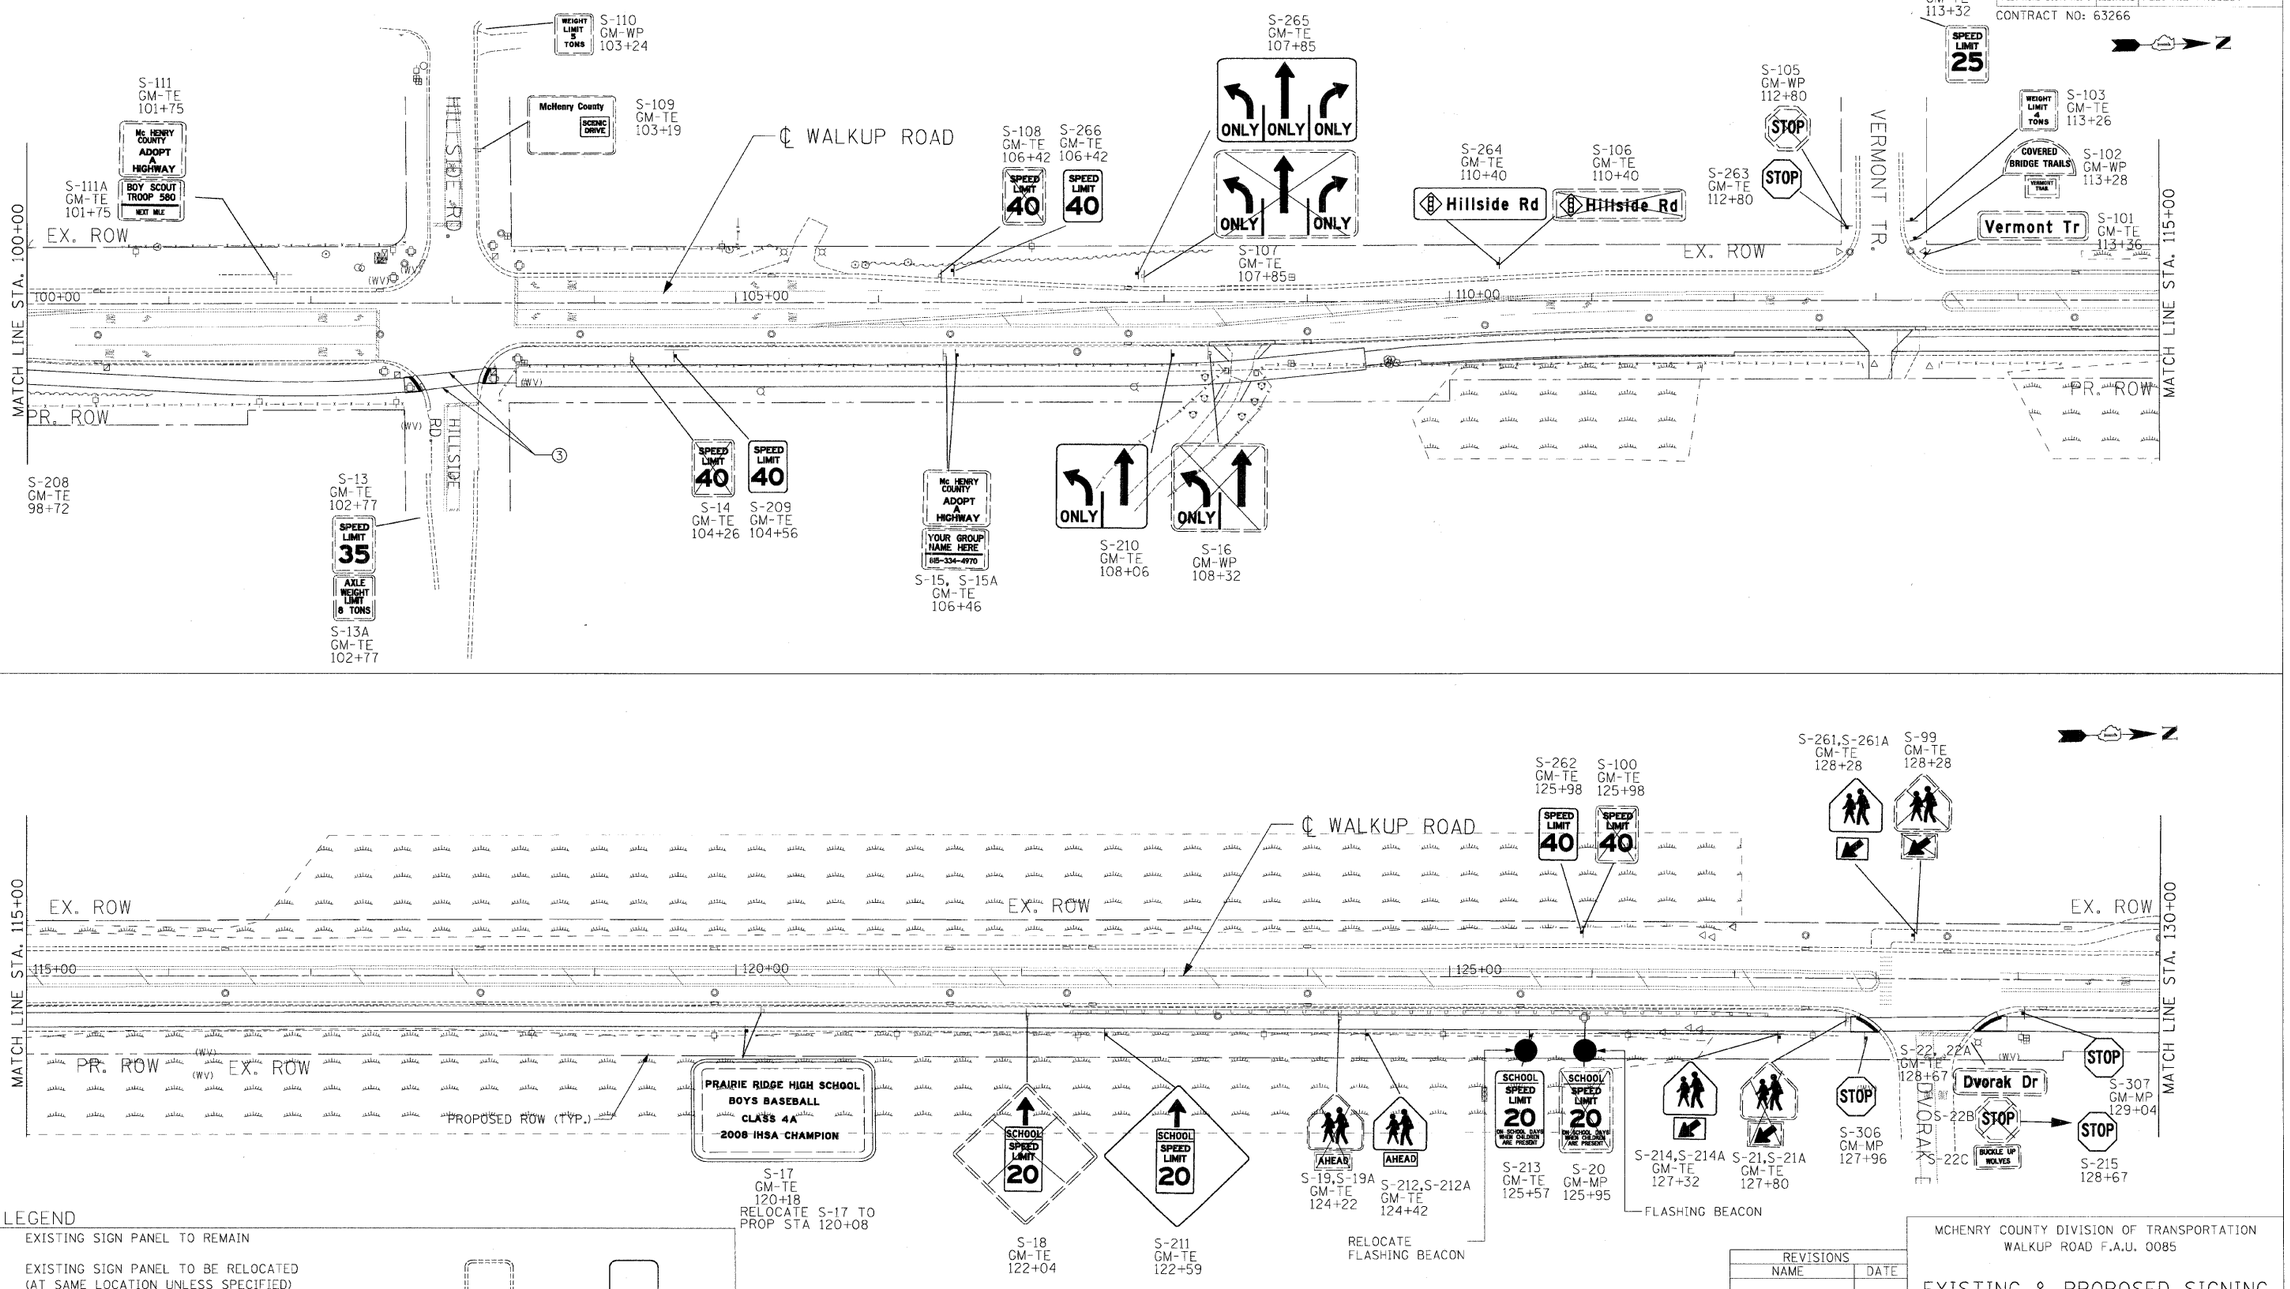

SIGNING LEGEND

- EXISTING SIGN PANEL TO REMAIN
- EXISTING SIGN PANEL TO BE RELOCATED (AT SAME LOCATION UNLESS SPECIFIED)
- EXISTING SIGN PANEL TO BE REMOVED
- PROPOSED SIGN PANEL
- EXISTING GROUND MOUNTED SIGN
- PROPOSED GROUND MOUNTED SIGN

EXISTING PANEL ID / MOUNTING TYPE / EX. STATION

PROPOSED PANEL ID / MOUNTING TYPE / PROP. STATION

- GM- GROUND MOUNT
- TS- TRAFFIC SIGNAL
- UP- UTILITY POLE
- MP- METAL POST
- TE- TELESCOPING STEEL
- WP- WOOD POST

REVISIONS	
NAME	DATE

MCHENRY COUNTY DIVISION OF TRANSPORTATION
WALKUP ROAD F.A.U. 0085

EXISTING & PROPOSED SIGNING WALKUP ROAD STA 100+00 TO STA 130+00

SCALE: 1" = 50' DRAWN BY: MAM

DATE: 08/17/09 CHECKED BY: BRH

TENG

TENG & ASSOCIATES, INC.
ENGINEERS/ARCHITECTS/PLANNERS
205 N. MICHIGAN AVE., CHICAGO, IL 60601
TELEPHONE: 312/616-0000

..\ALT00#0A.DGN,..\PVM00#3.DGN,..\PVM00#4R.DGN,..\RDW00#5.DGN,..\TTB00#.X.DGN,..\RDW00#6A.DGN,..\UND00#3R.DGN,..\TPD00#7U.DGN,..\RDW00#Y.DGN,..\PVM00#2.DGN,..\PVM00#1.DGN,..\TPD00#5.DGN,..\RDW00#5.DGN,..\RDW00#0.DGN,..\RDW00#5R.DGN,..\TPD00#6R.DGN,..\ALT00#0A.DGN,..\TPD00#FL.DGN,..\RDW00#5.DGN,
8-14-2009,14:56:01
I:\DOCUMENT\93\0003\CIVIL\DGN\SGN00#5.DGN
STANKIEWICZ
1 2 