F.A.U. RTE.	SECTION	COUNTY	TOTAL SHEETS	SHEET NO.
0085	00-00246-01-FP	MCHENRY	236	142
STA.	TO STA.			
FED. ROAD DIST. NO. 1	ILLINOIS	FED. AID PROJECT		

CONTRACT NO: 63266

EXISTING EQUIPMENT TO BE REMOVED LEGEND

- "E" EXISTING SIGNAL HEAD TO BE REMOVED
- "E" EXISTING SERVICE INSTALLATION TO BE REMOVED
- "E" EXISTING SIGNAL POST AND FOUNDATION TO BE REMOVED
- "E" EXISTING MAST ARM POLE AND FOUNDATION TO BE REMOVED
- "E" EXISTING CONTROLLER AND FOUNDATION TO BE REMOVED
- "E" EXISTING HANDHOLE TO BE REMOVED
- "E" EXISTING PEDESTRIAN SIGNAL HEAD TO BE REMOVED
- "E" EXISTING PEDESTRIAN PUSHBUTTON TO BE REMOVED
- "E" EMERGENCY VEHICLE LIGHT DETECTOR TO BE REMOVED
- "E" CONFIRMATION BEACON TO BE REMOVED
- "E" EXISTING HEAVY-DUTY HANDHOLE TO BE REMOVED

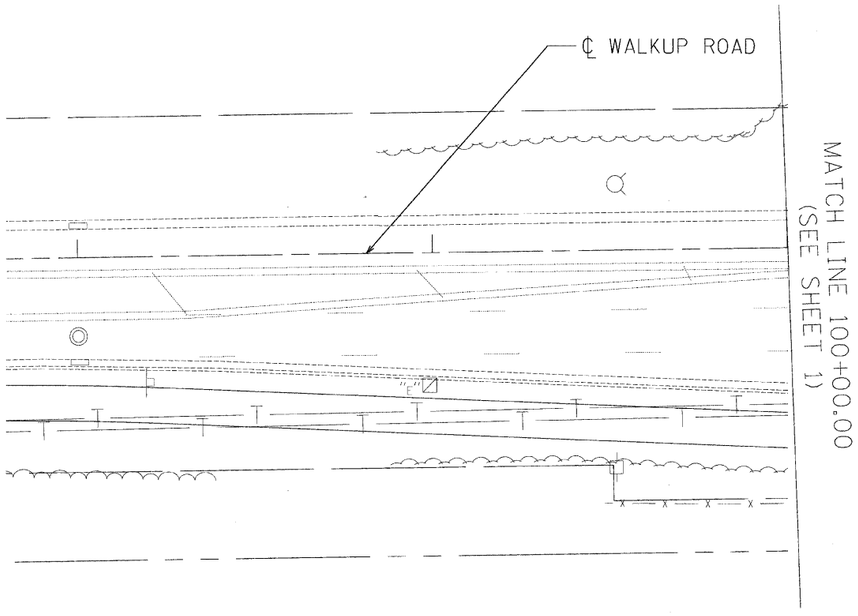

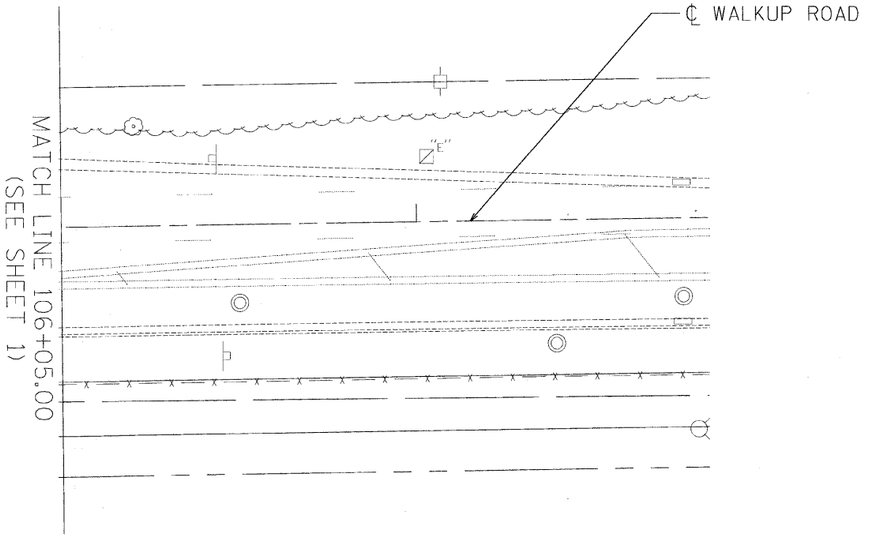

REVISIONS	
NAME	DATE

MCHENRY COUNTY DIVISION OF TRANSPORTATION
WALKUP ROAD F.A.U. 0085

TEMPORARY CABLE PLAN, PHASE DESIGNATION DIAGRAM & REMOVAL OF EX EQUIPMENT SHT 2 OF 2

WALKUP RD AND HILLSIDE RD

SCALE: 1" = 20'
DRAWN BY: MZD
DATE: 08/17/09
CHECKED BY: RRM

TENG
TENG & ASSOCIATES, INC.
ENGINEERS/ARCHITECTS/PLANNERS
205 N. MICHIGAN AVE. CHICAGO, IL 60601
TELEPHONE: 312/616-0000

.\TTB001_V.DGN,.\ROW004R5.DGN,.\ROW004RE.DGN,.\TSG004U7.DGN,.\TP004R1.DGN,.\PVM004R3.DGN,.\UTL004RM.DGN,.\TSG004 P.DGN,.\TSG004RM.DGN,.\ROW004RA.DGN,.\AL 0084A.DGN,.\ROW004RS.DGN,.\ROW004RB.DGN,.\SIG004RM.DGN,.\TP004RI.DGN,
8-14-2009,455655 T:\DOCUMENT\13100023\CIVIL\DGN\TSG0218I8.DGN STANKRJ
1 2 