F.A.U. RTE.	SECTION	COUNTY	TOTAL SHEETS	SHEET NO.
0085	00-00246-01-FP	MCHENRY	236	187
STA.	TO STA.			
FED. ROAD DIST. NO. 1	ILLINOIS	FED. AID PROJECT		

CONTRACT NO: 63266

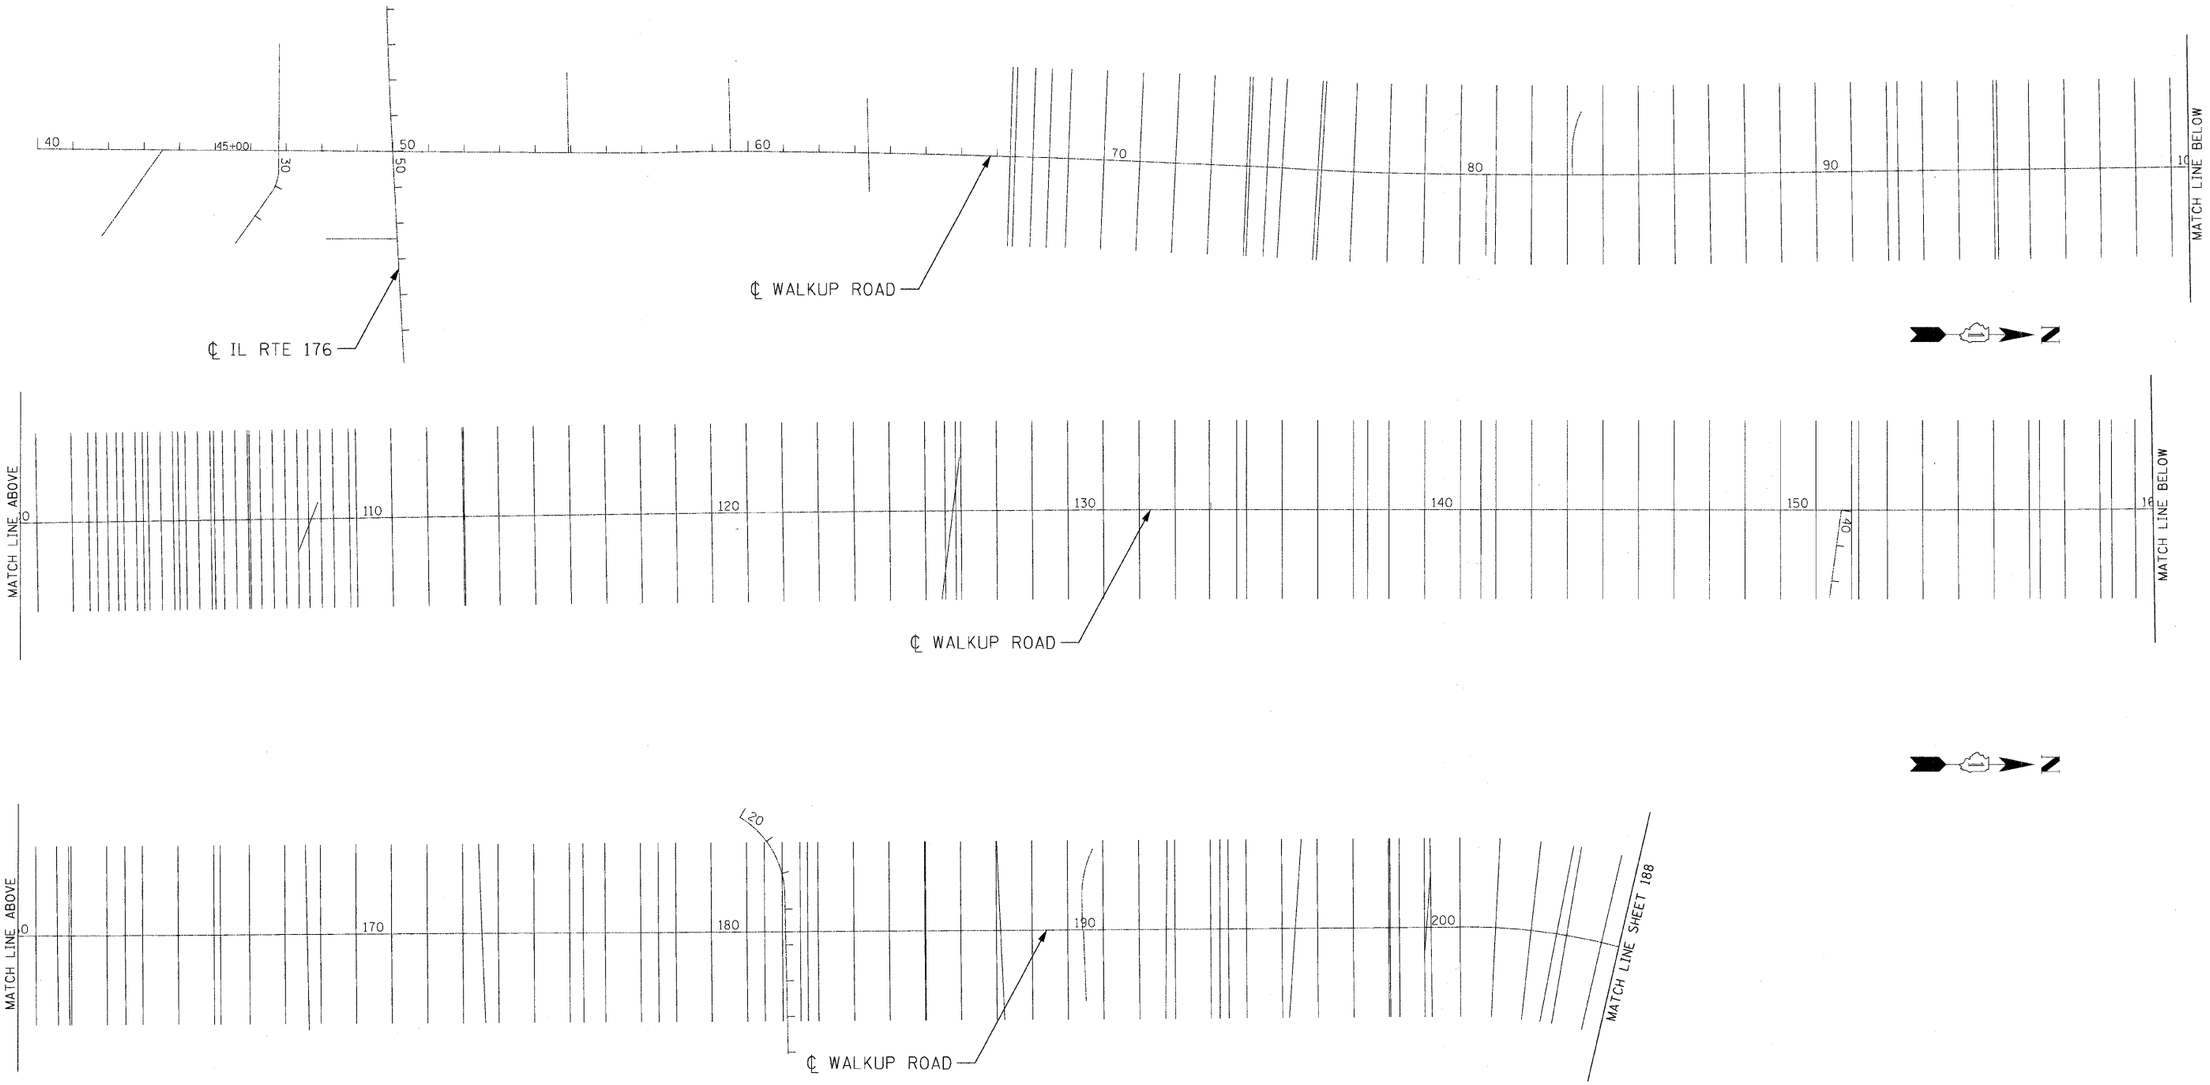

REVISIONS	
NAME	DATE

MCHENRY COUNTY DIVISION OF TRANSPORTATION
WALKUP ROAD F.A.U. 0085

CROSS-SECTION INDEX PLAN
I

SCALE: 1" = 200' DRAWN BY: RJS
DATE: 08/17/09 CHECKED BY: MCD

TENG
TENG & ASSOCIATES, INC.
ENGINEERS/ARCHITECTS/PLANNERS
205 N. MICHIGAN AVE., CHICAGO, IL 60601
TELEPHONE: 312/616-0000

\\AL1006#8.DGN,..\AL1006#6.DGN,..\AL1006#8.DGN,..\TB007V.DGN,..\AL1006#6.DGN,..\SCR008x9.DGN,..\SCR008x9.DGN,..\SCR008x9