ORIGINAL SURVEY		BY	DATE
	SURVEYED		
	PLOTTED		
NOTE BOOK	TEMPLATE		
	AREAS		
NO.	AREAS CHECKED		

FINAL SURVEY		BY	DATE
	SURVEYED		
	PLOTTED		
NOTE BOOK	TEMPLATE		
	AREAS		
NO.	AREAS CHECKED		

..\ALT00@A.DGN, ..\TP000@R.DGN, ..\RDW00@R5.DGN, ..\ROW00@RA.DGN, ..\DRA00@K.DGN, ..\SCR00@X9.DGN, ..\RDW00@XA.DGN, ..\ROW00@RB.DGN, ..\UTL00@RN.DGN, ..\UTL00@RN.DGN, ..\UTL00@RNORIGINAL.DGN
8-14-2009, 15:00:30 T:\DOCUMENT\93\0003\CIVIL\DGN\XSC00@XB.DGN STANKRJ

1 2 

PROPOSED CROSS-SECTIONS: WALKUP ROAD

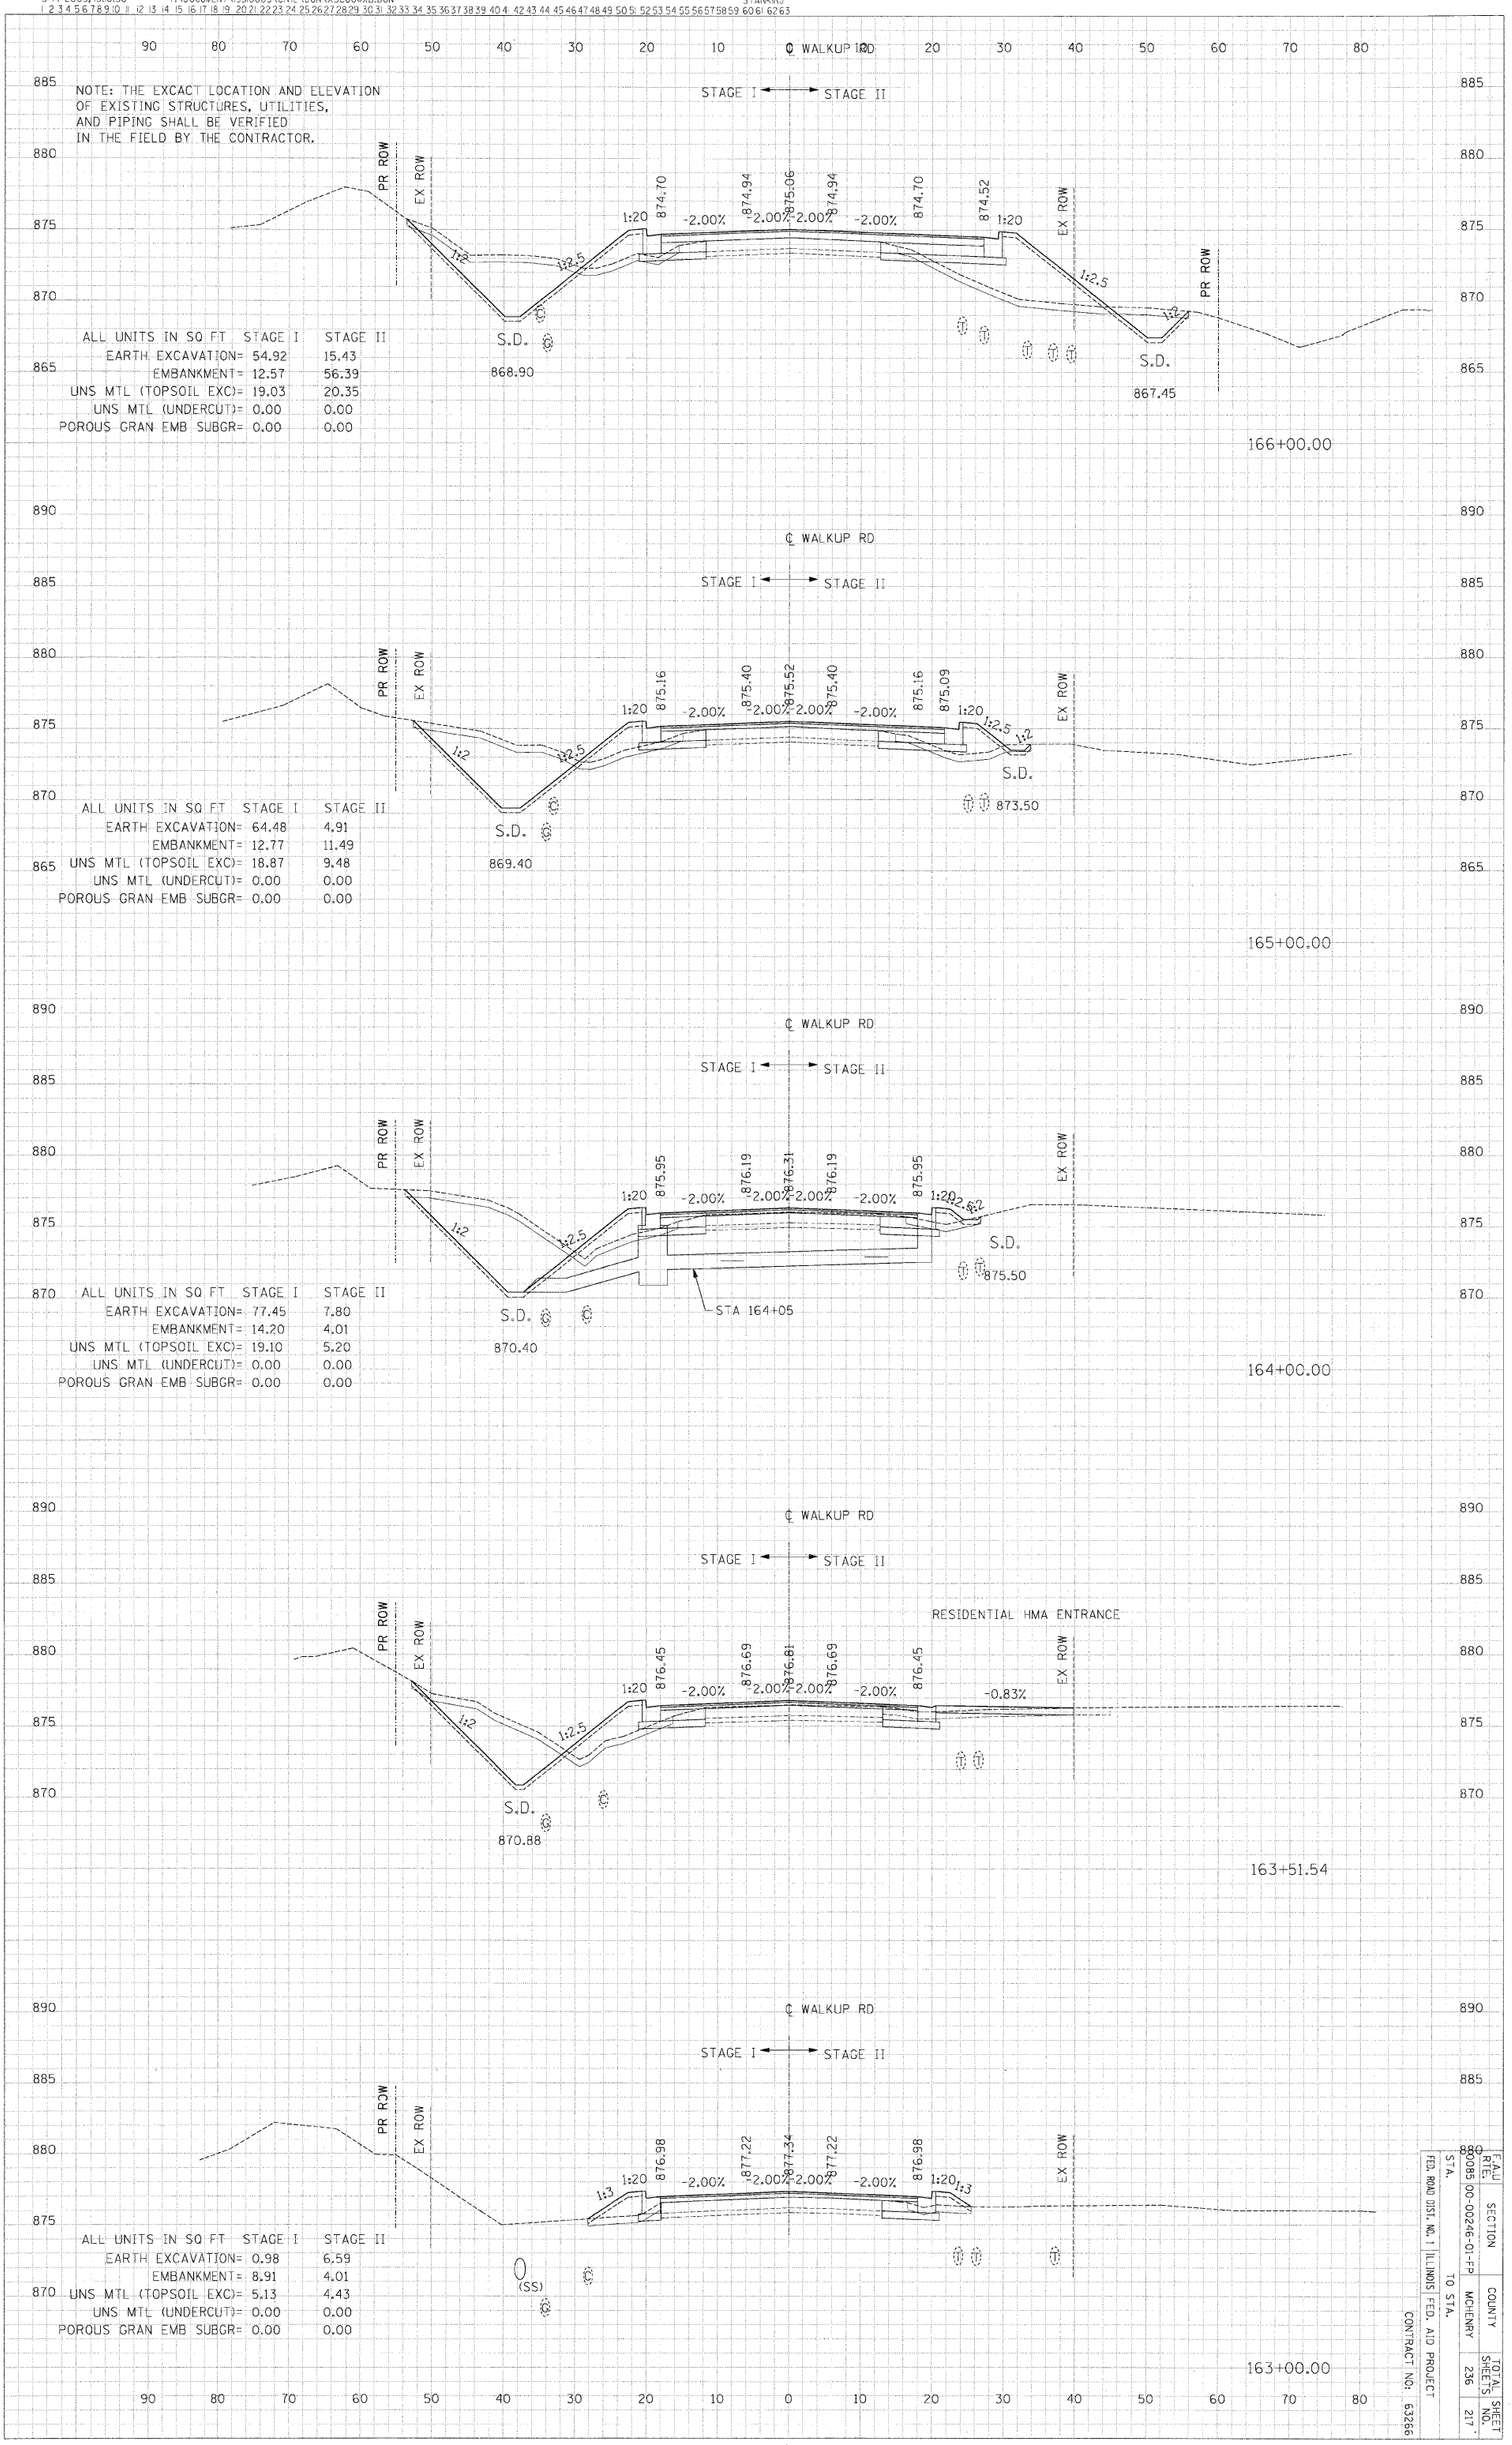

F.A.U. RTE.	SECTION	COUNTY	TOTAL SHEETS	SHEET NO.
80085	00-00246-01-FP	MCHENRY	236	217
FED. ROAD DIST. NO. 1	ILLINOIS	FED. AID PROJECT		
STA.	TO STA.		CONTRACT NO: 63266	