SECTION 5, TOWNSHIP 36, RANGE 15
SECTION 6, TOWNSHIP 36, RANGE 15

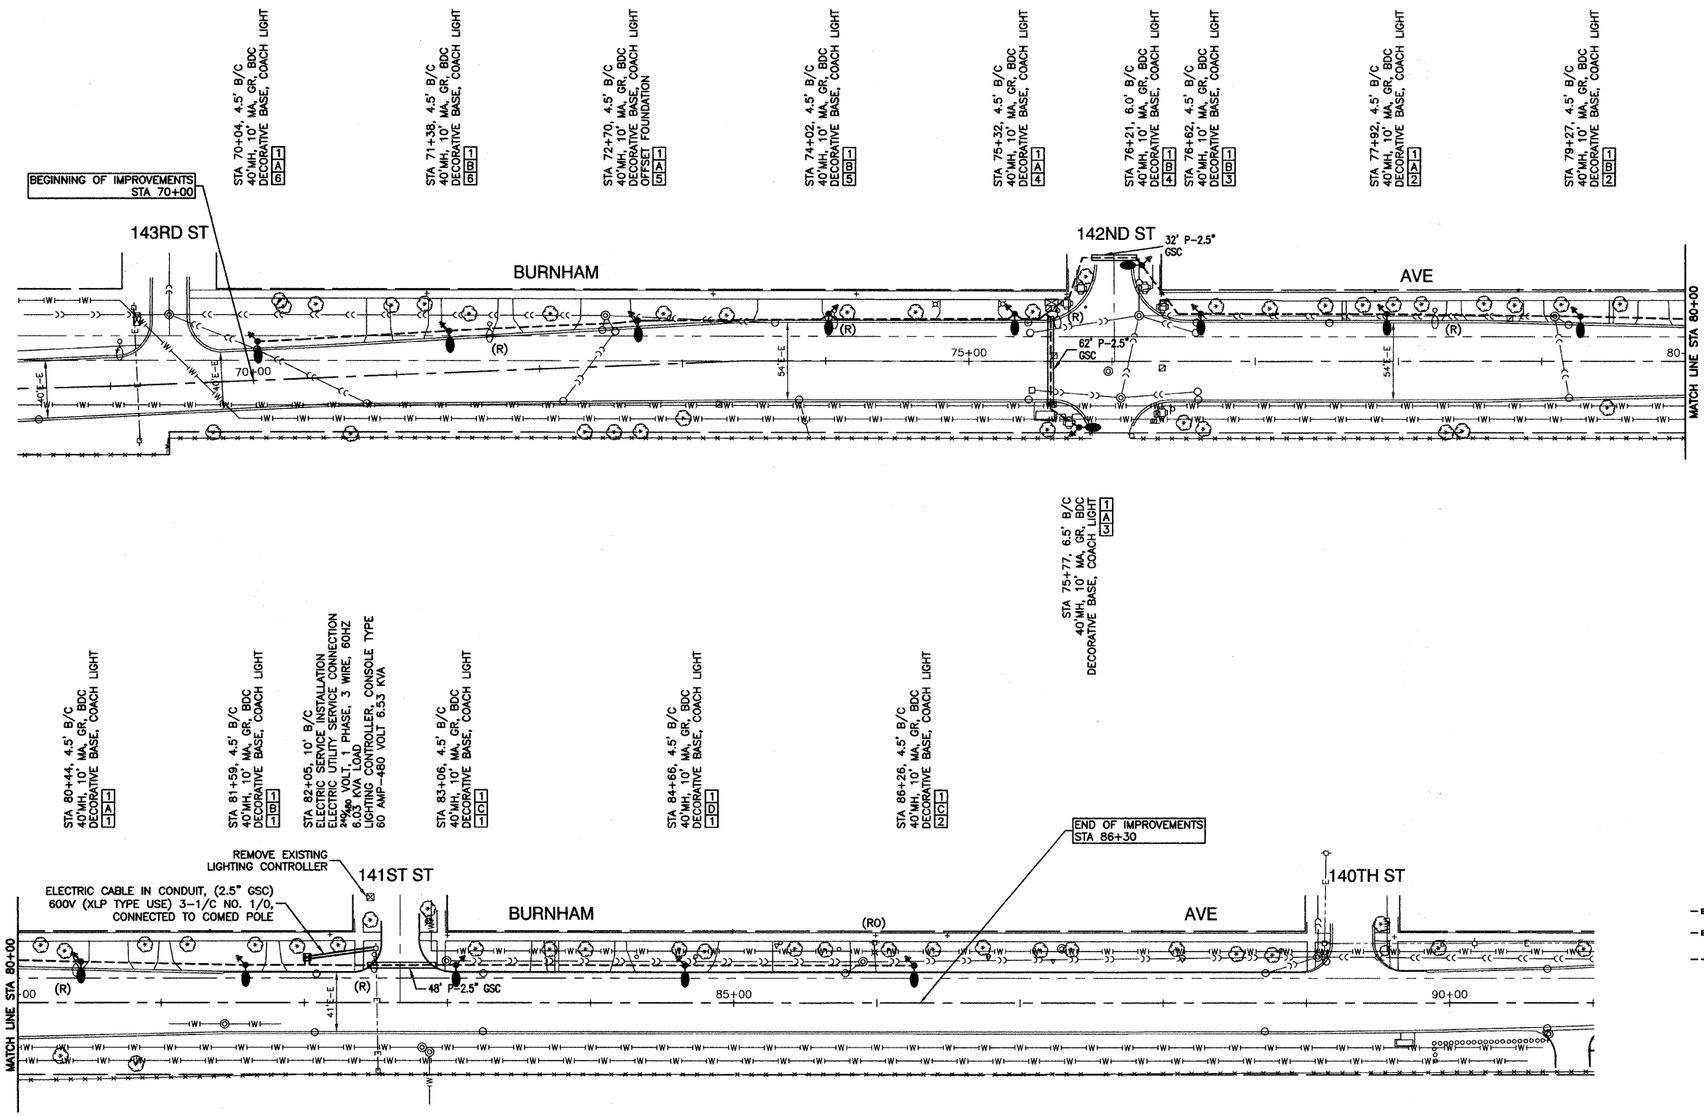

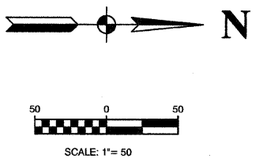

LEGEND:

- EXISTING STREET LIGHT
- PROPOSED STREET LIGHT–250W HPS W/ COACH LIGHT–70W
- EXISTING CONTROLLER
- PROPOSED CONTROLLER, CONSOLE TYPE
- COMED POWER POLE FOR SERVICE CONNECTION
- CONDUIT, PUSHED, GALVANIZED STEEL (GSC)
- CONDUIT, TRENCHED, GALVANIZED STEEL (GSC)
- UNIT DUCT, W/ 3-1/C, NO.4 AWG AND 1/C NO.6 GROUND, 600V (XLP TYPE USE) IN 1-1/4" DIAMETER POLYETHYLENE
- GR GROUND ROD, 5/8" DIA. x 10'
- (R) REMOVAL OF EXISTING STREET LIGHT (SALVAGE)
- (RO) REMOVAL OF EXISTING STREET LIGHT (BY OTHERS)
- MH MOUNTING HEIGHT
- MA MAST ARM
- B/C BACK OF CURB
- BDC BREAKAWAY DEVICE COUPLINGS

PLAN: DATE | BY | SURVEYED | PLOTTED | ALIGNMENT CHECKED | RT. OF WAY CHECKED | CADD FILE NAME | NOTE BOOK | NO.

PROFILE: SURVEYED | PLOTTED | GRADES CHECKED | B.M. NOTED | NOTE BOOK

Robinson ENGINEERING

FILE NAME = 09306-PLAN-01 - P01	USER NAME =	DESIGNED — PAP	REVISED —	STATE OF ILLINOIS DEPARTMENT OF TRANSPORTATION
		CHECKED — EJT	REVISED —	
	PLOT SCALE = 1"=50'	DRAWN — MJD	REVISED —	
	PLOT DATE = 12-09-09	CHECKED — DWS	REVISED —	

BURNHAM AVENUE
STREET LIGHTING
PLAN SHEET

SCALE: 1"=50' | SHEET NO. 3 OF 10 SHEETS | STA. 70+00 TO STA. 86+30

F.A.U. RTE.	SECTION	COUNTY	TOTAL SHEETS	SHEET NO.
2943	09-00033-00-LT	COOK	10	3
		CONTRACT NO. 63271		
FED. ROAD DIST. NO. 1	ILLINOIS	FED. AID PROJECT ARA-9003 (341)		