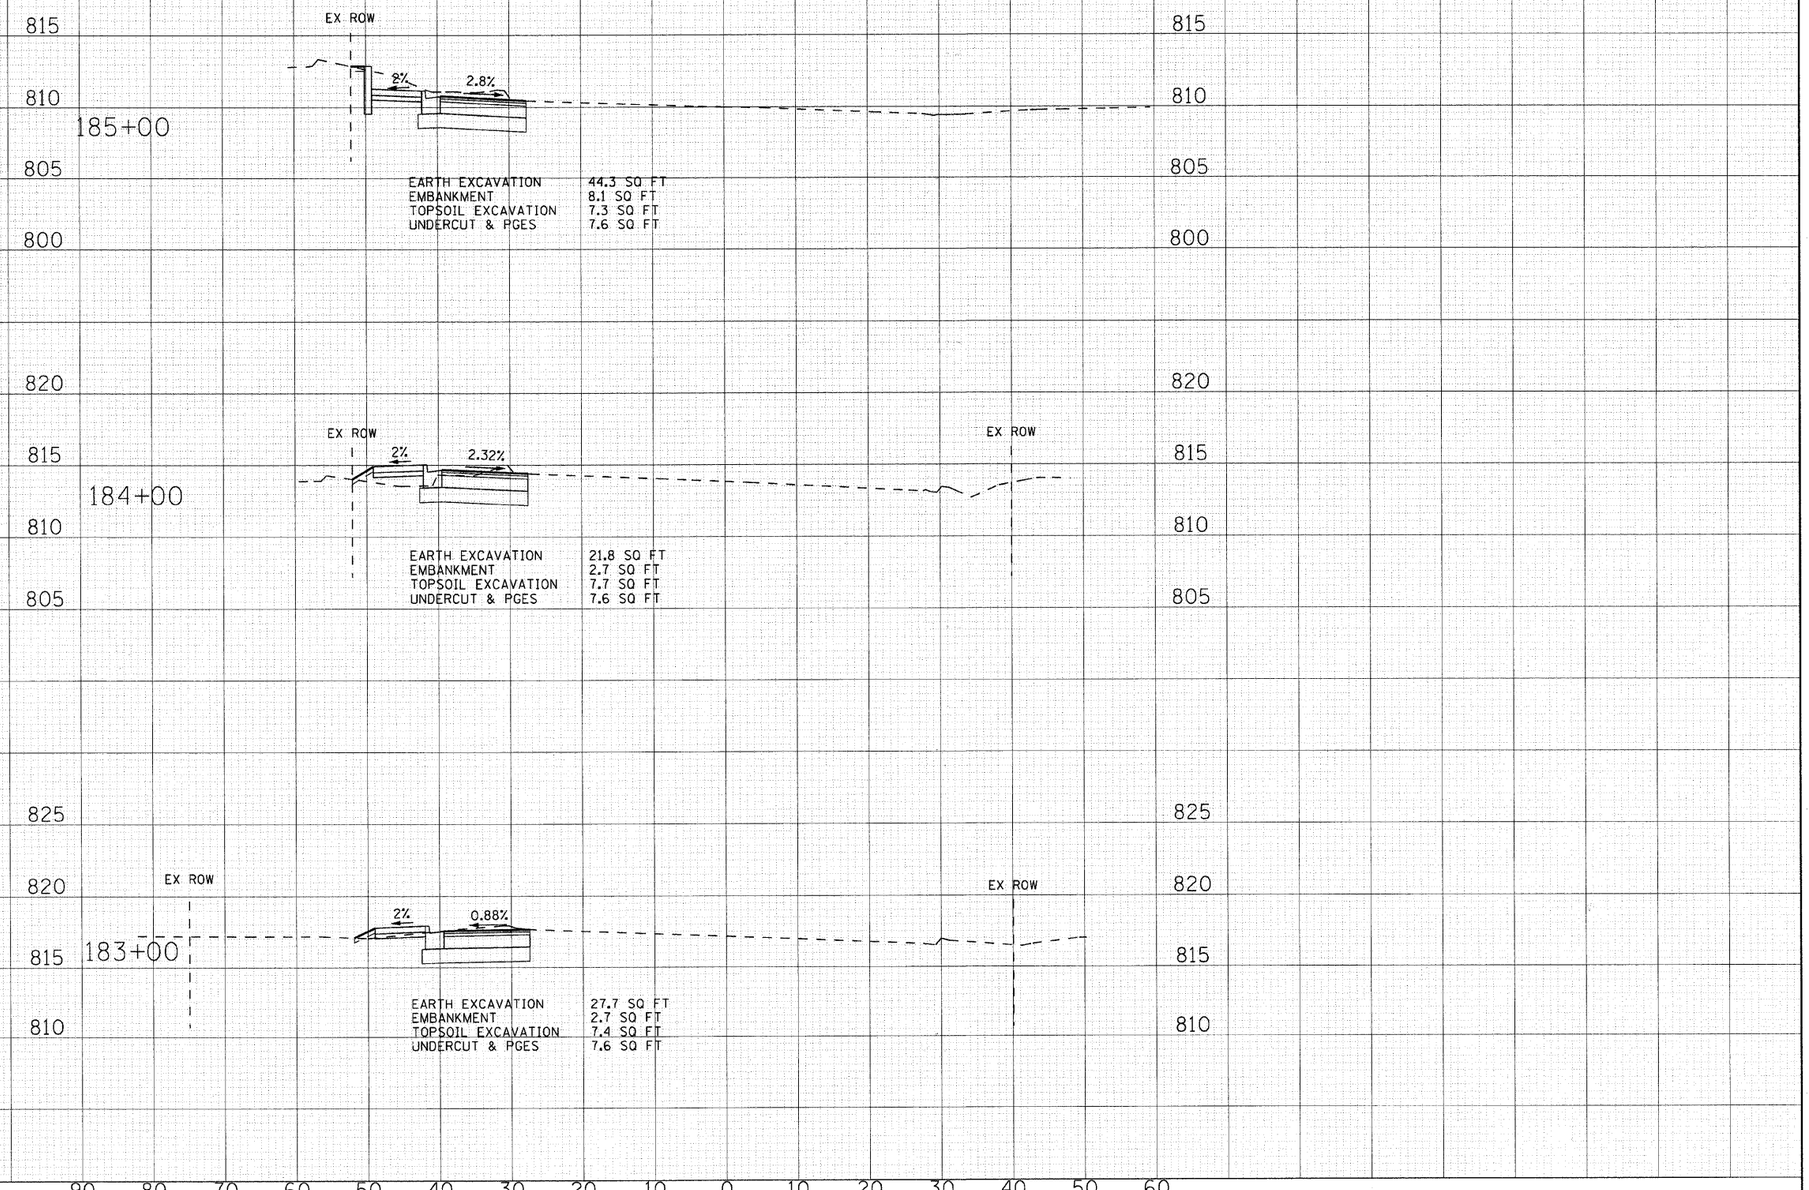

COPYRIGHT © 2009, BY BAXTER & WOODMAN INC.
STATE OF ILLINOIS - PROFESSIONAL DESIGN FIRM
LICENSE NO. 184-00121 - EXPIRES 4/30/2011
12/7/2009 8:46:38 AM
...\plotter\PDF22x34.plt
...\PLOTS\080298_PEN.tbl
I:\Corp\v\080298\cad\dgns\cs_rte14.dgn

BAXTER & WOODMAN Consulting Engineers

DESIGNED	MWP	REVISED	MCDPD REVIEW 11/3/09
DRAWN	MAC	REVISED	IDOT REVIEW 11/17/09
CHECKED	RWL	REVISED	-
DATE	09/11/09	REVISED	-

VILLAGE CARY, ILLINOIS
U.S. ROUTE 14 AT EAST MAIN STREET RIGHT-TURN LANE STP AND EAST MAIN STREET ARRA IMPROVEMENTS

CROSS SECTIONS
U.S. ROUTE 14

SCALE: H: 1"=10' V: 1"=5' | STA. 183+00 | TO STA. 185+00

F.A. RTE.	SECTION	COUNTY	TOTAL SHEETS	SHEET NO.
•	08-00054-00-CH	McHENRY	56	53
	C-91-619-09	CONTRACT NO. 63404		
FED. ROAD DIST. NO. 1 ILLINOIS		FED. AID PROJECT M-ARA-9003(313)		

• F.A.P. ROUTE 0305 U.S. ROUTE 14 (NORTHWEST HIGHWAY)
F.A.U. ROUTE 3877 EAST MAIN STREET