FINAL SURVEY	SURVEYED	BY	DATE
NOTE BOOK	PLOTTED		
NO.	TEMPLATE		
	AREAS		
	AREAS CHECKED		

ORIGINAL SURVEY	SURVEYED	BY	DATE
NOTE BOOK	PLOTTED		
NO.	TEMPLATE		
	AREAS		
	AREAS CHECKED		

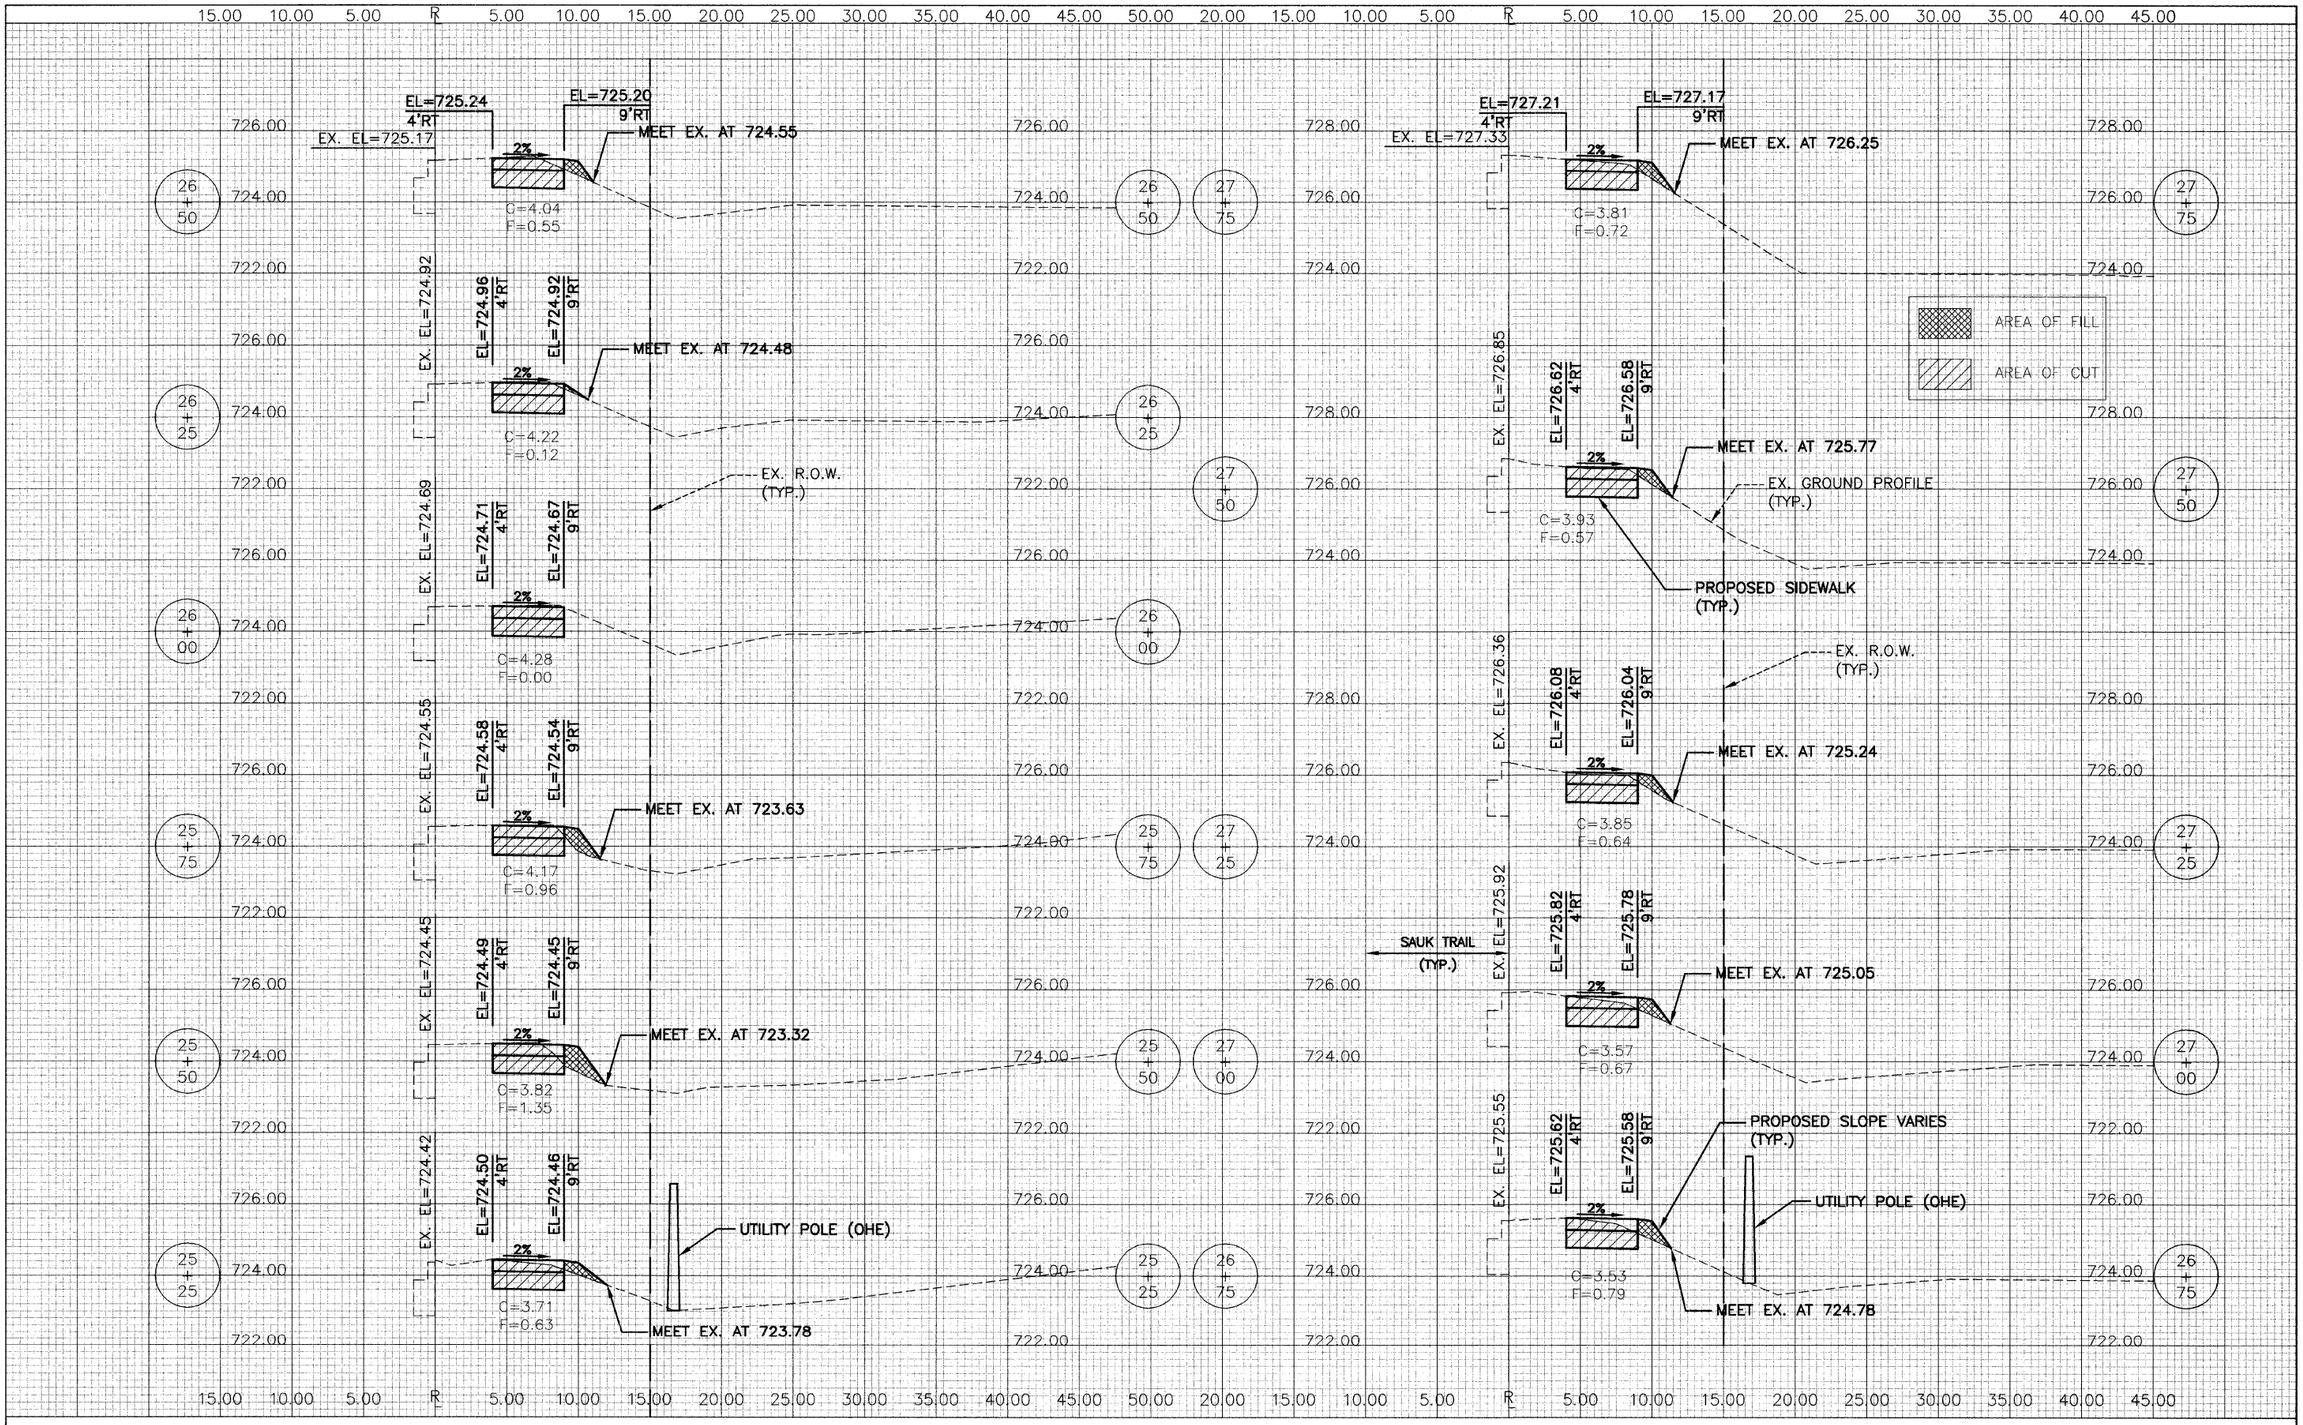

FILE NAME = $FILE$	USER NAME = $USER$	DESIGNED - CTM/APM	REVISED -
		DRAWN - CTM	REVISED -
	PLOT SCALE = $SCALE$	CHECKED - 11-05-09	REVISED -
	PLOT DATE = $DATE$	DATE -	REVISED -

STATE OF ILLINOIS
DEPARTMENT OF TRANSPORTATION

CROSS SECTIONS
SAUK TRAIL (WEST)

SCALE: H=5', V=2' | SHEET NO. 10 OF 23 SHEETS | STA. 25+25 TO STA. 27+75

F.A. RTE.	SECTION	COUNTY	TOTAL SHEETS	SHEET NO.
	09-00049-00-SW	COOK	23	10
		CONTRACT NO. 63424		
		ILLINOIS FED. AID PROJECT		