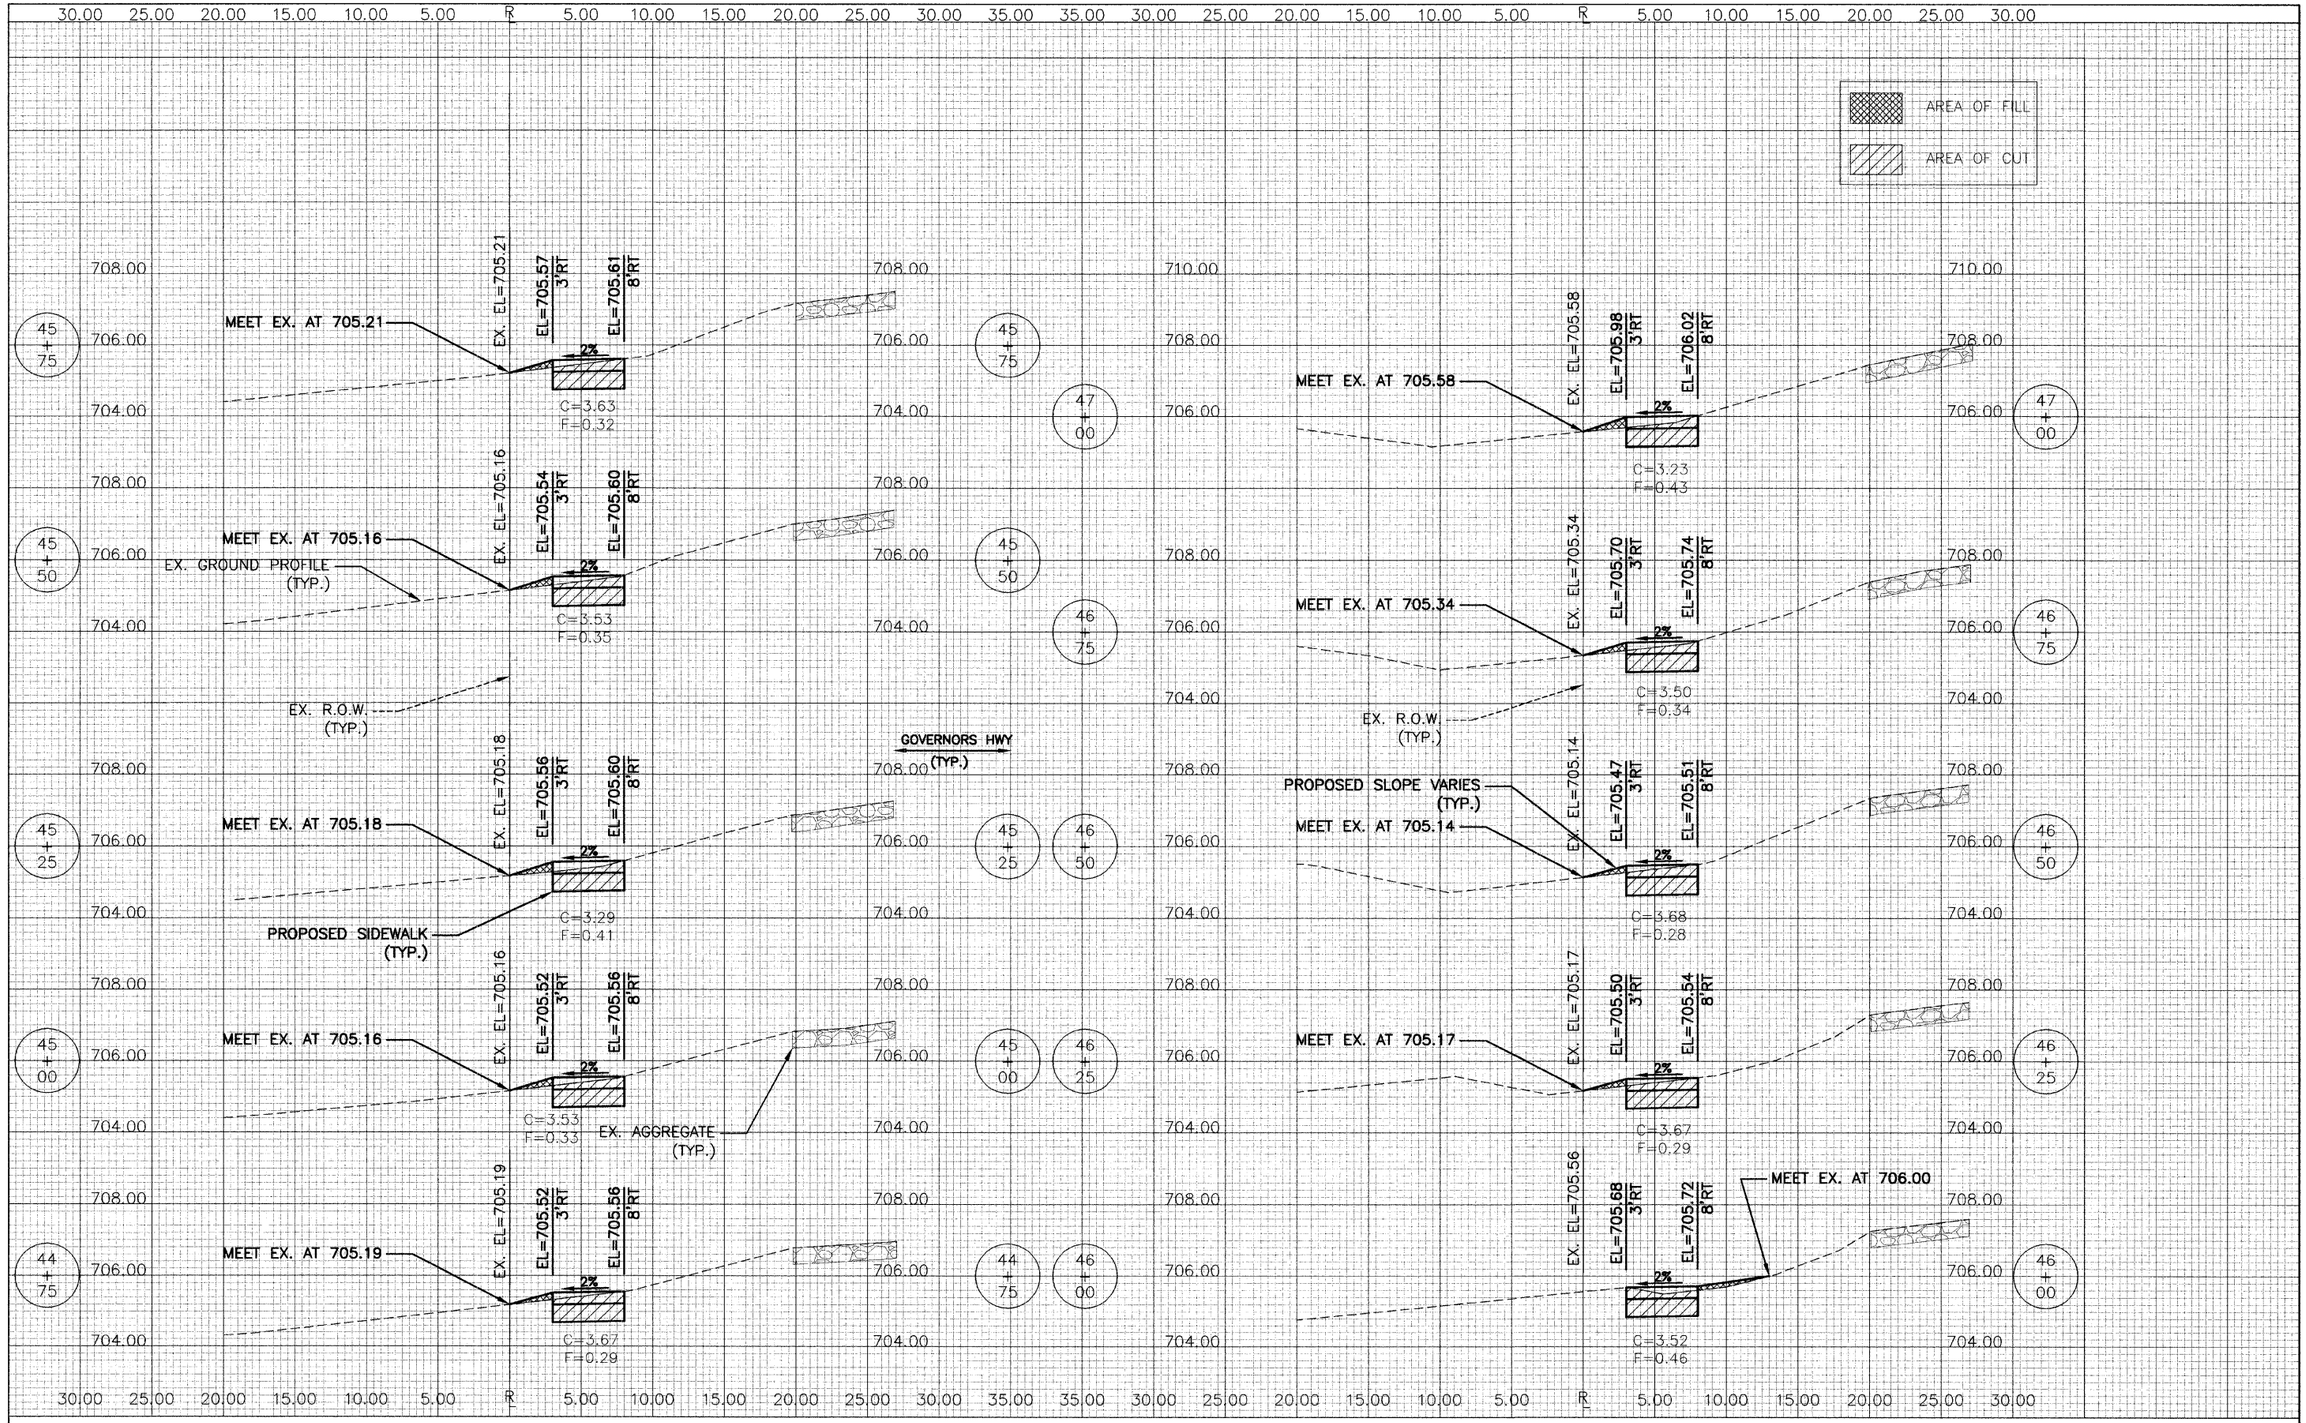

FINAL SURVEY		BY	DATE
SURVEYED			
PLOTTED			
TEMPLATE			
AREAS			
AREAS CHECKED			
NOTE BOOK			
NO.			

ORIGINAL SURVEY		BY	DATE
SURVEYED			
PLOTTED			
TEMPLATE			
AREAS			
AREAS CHECKED			
NOTE BOOK			
NO.			

FILE NAME = $FILEL$	USER NAME = $USER$	DESIGNED - CTM/APM	REVISED -
		DRAWN - CTM	REVISED -
	PLOT SCALE = $SCALE$	CHECKED -	REVISED -
	PLOT DATE = $DATE$	DATE - 11-05-09	REVISED -

STATE OF ILLINOIS
DEPARTMENT OF TRANSPORTATION

CROSS SECTIONS
GOVERNORS HWY (WEST)

SCALE: H:5' V:2' | SHEET NO. 15 OF 23 SHEETS | STA. 44+75 TO STA. 47+00

F.A. RTE.	SECTION	COUNTY	TOTAL SHEETS	SHEET NO.
	09-00049-00-SW	COOK	28	15

CONTRACT NO. 63424

ILLINOIS FED. AID PROJECT