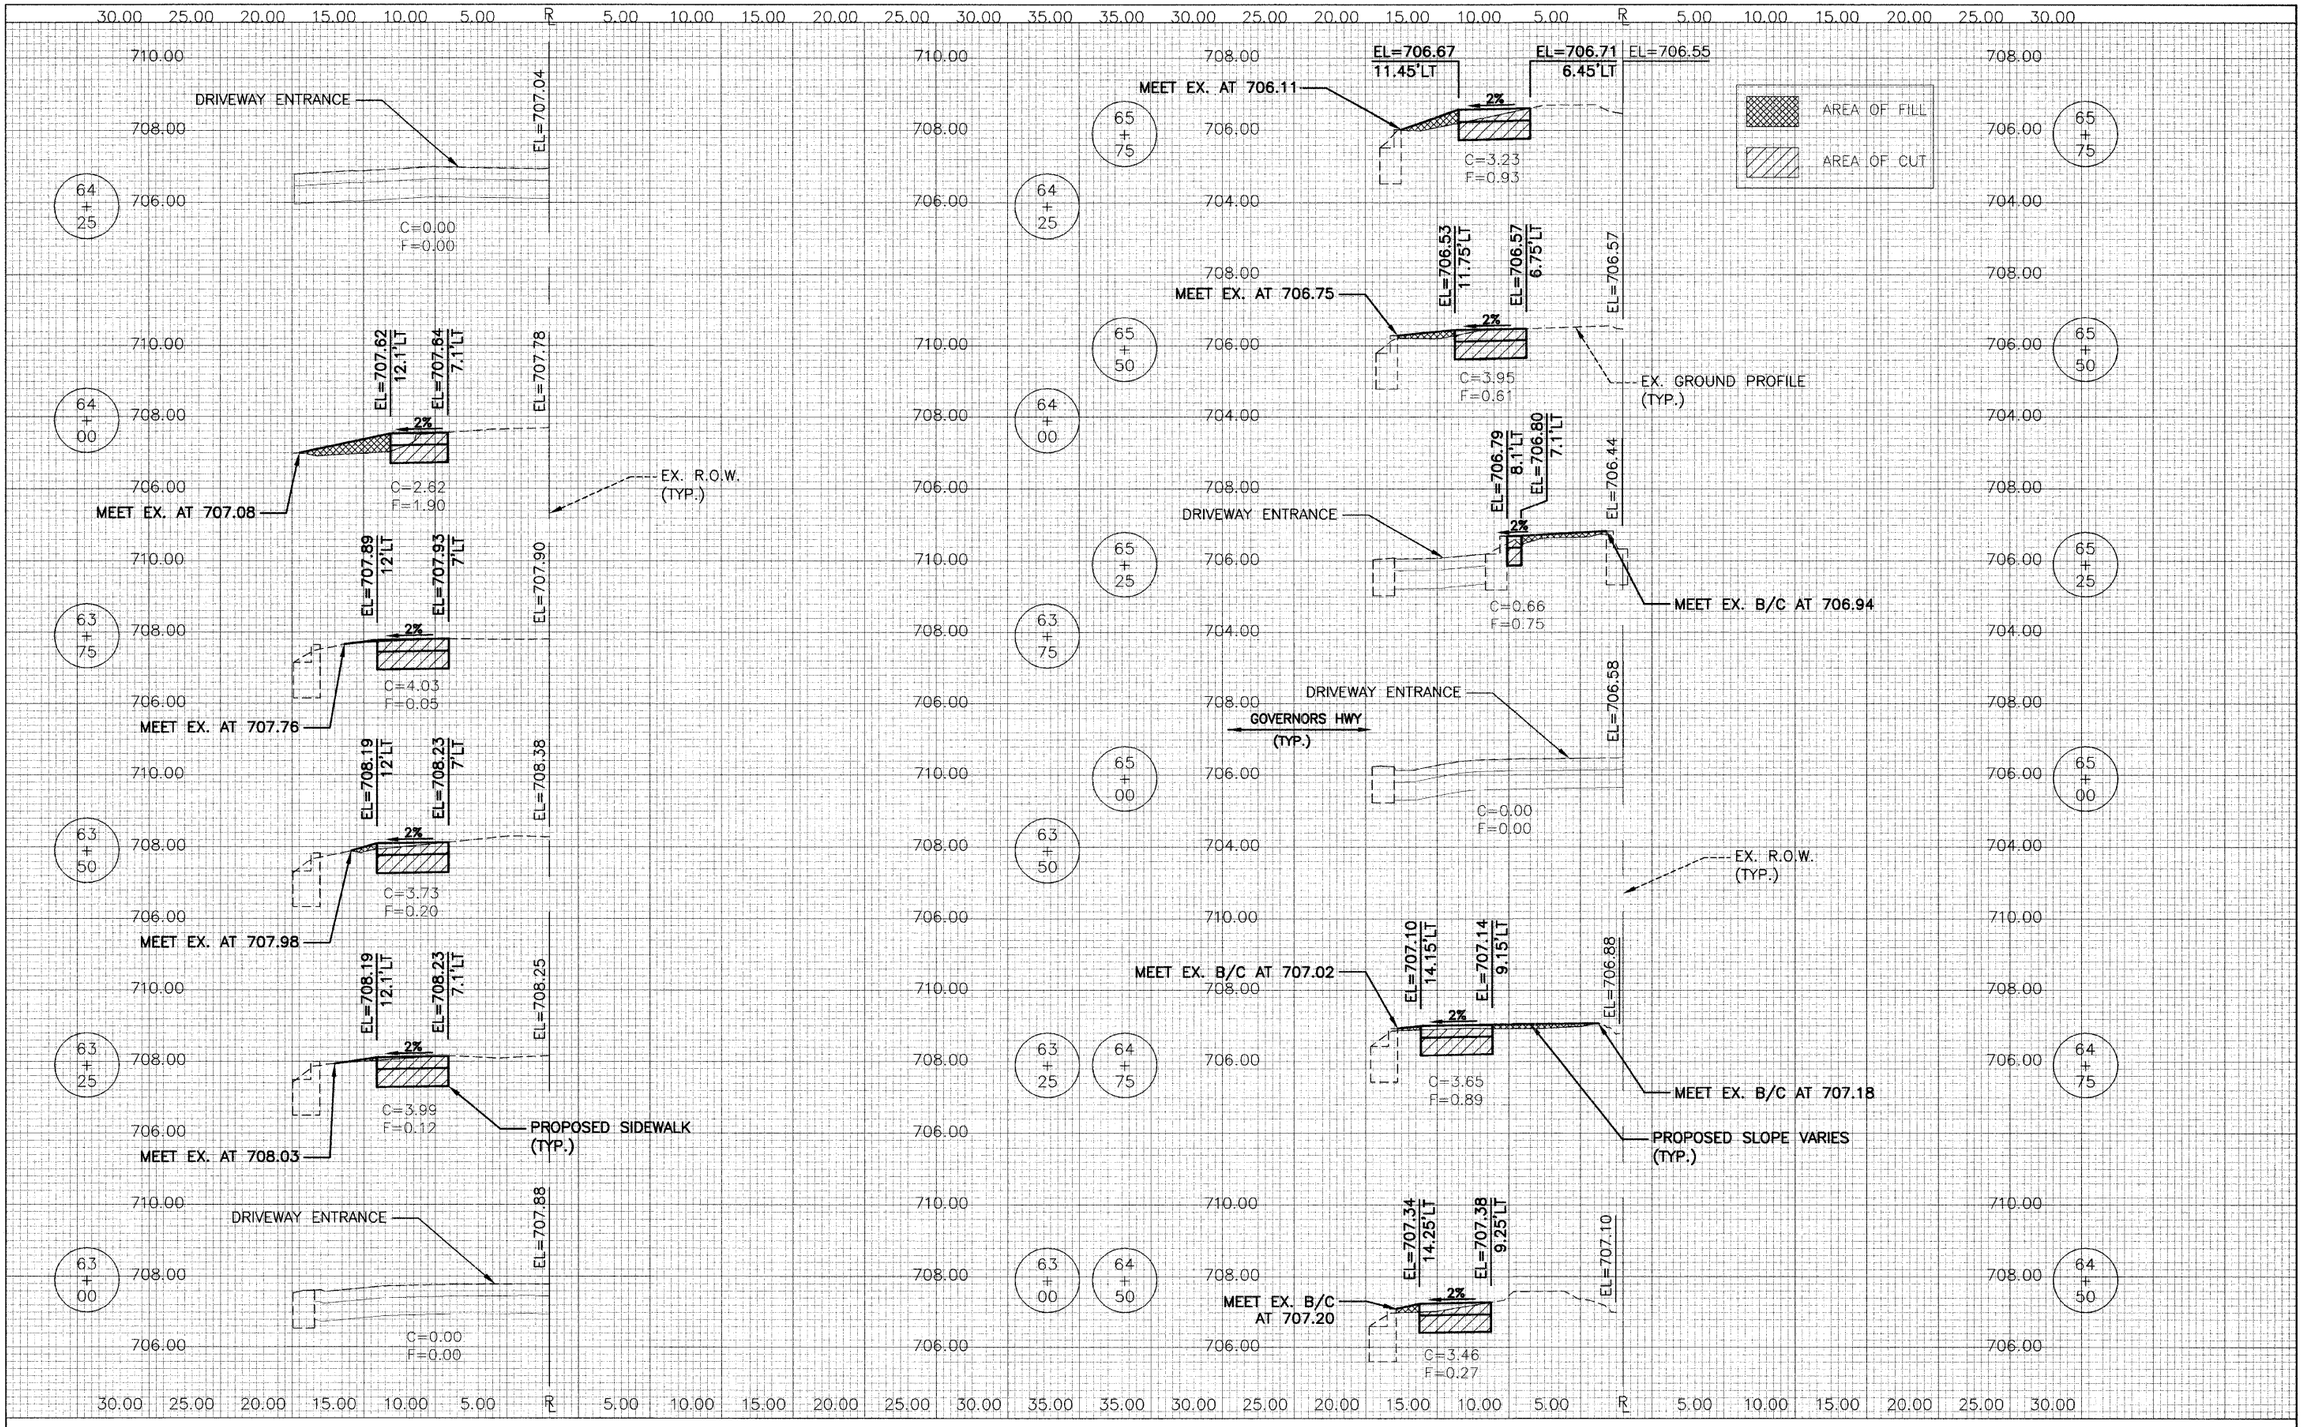

FINAL SURVEY / ORIGINAL SURVEY

NO.	NOTE BOOK	SURVEYED	PLOTTED	TEMPLATE	AREAS	AREAS CHECKED	BY	DATE

FILE NAME = $FILEL$	USER NAME = $USER$	DESIGNED - CTM/APM	REVISED -	
		DRAWN - CTM	REVISED -	
	PLOT SCALE = $SCALE$	CHECKED -	REVISED -	
	PLOT DATE = $DATE$	DATE - 11-05-09	REVISED -	

STATE OF ILLINOIS
DEPARTMENT OF TRANSPORTATION

CROSS SECTIONS
GOVERNORS HWY (EAST)

SCALE: H=5', V=2' | SHEET NO. 18 OF 25 SHEETS | STA. 63+00 TO STA. 65+75

F.A. RTE.	SECTION	COUNTY	TOTAL SHEETS	SHEET NO.
	09-00049-00-SW	COOK	22	18
		CONTRACT NO. 63424		
	ILLINOIS FED. AID PROJECT			