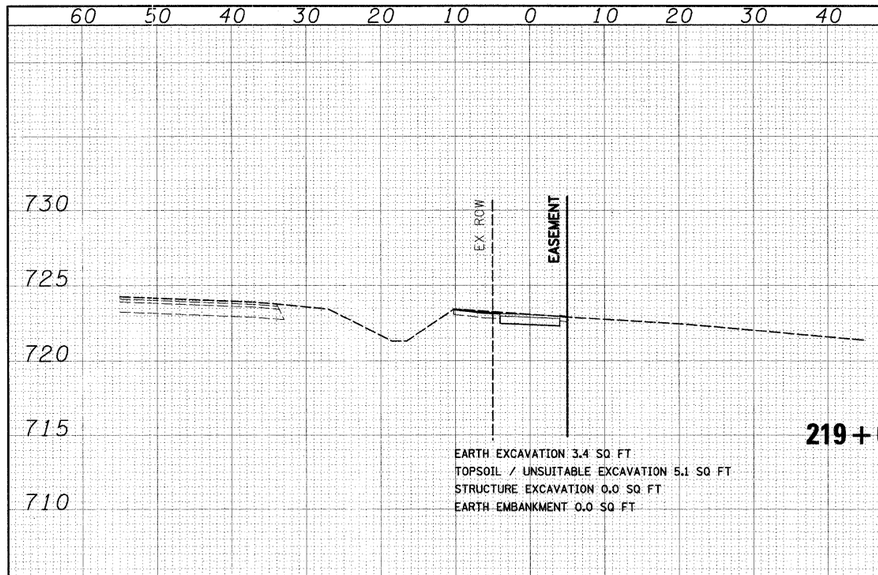

219+00.00

EARTH EXCAVATION 3.4 SQ FT
TOPSOIL / UNSUITABLE EXCAVATION 5.1 SQ FT
STRUCTURE EXCAVATION 0.0 SQ FT
EARTH EMBANKMENT 0.0 SQ FT

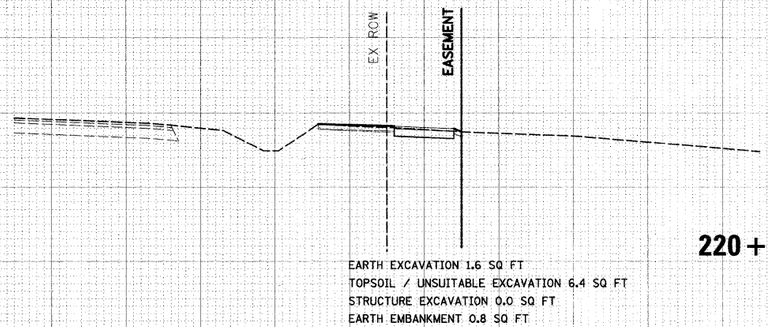

220+50.00

EARTH EXCAVATION 1.6 SQ FT
TOPSOIL / UNSUITABLE EXCAVATION 6.4 SQ FT
STRUCTURE EXCAVATION 0.0 SQ FT
EARTH EMBANKMENT 0.8 SQ FT

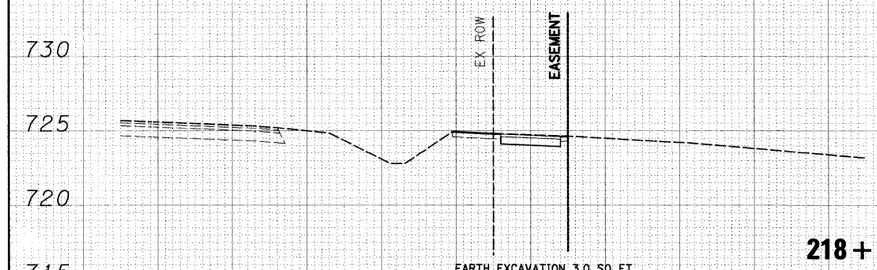

218+50.00

EARTH EXCAVATION 3.0 SQ FT
TOPSOIL / UNSUITABLE EXCAVATION 5.2 SQ FT
STRUCTURE EXCAVATION 0.0 SQ FT
EARTH EMBANKMENT 0.0 SQ FT

220+00.00

EARTH EXCAVATION 4.3 SQ FT
TOPSOIL / UNSUITABLE EXCAVATION 6.2 SQ FT
STRUCTURE EXCAVATION 0.0 SQ FT
EARTH EMBANKMENT 0.0 SQ FT

218+00.00

EARTH EXCAVATION 2.4 SQ FT
TOPSOIL / UNSUITABLE EXCAVATION 5.2 SQ FT
STRUCTURE EXCAVATION 0.0 SQ FT
EARTH EMBANKMENT 0.3 SQ FT

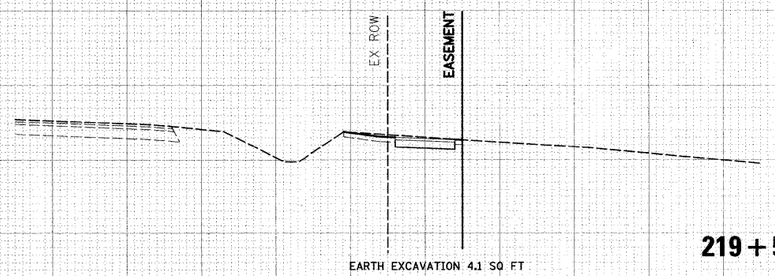

219+50.00

EARTH EXCAVATION 4.1 SQ FT
TOPSOIL / UNSUITABLE EXCAVATION 5.3 SQ FT
STRUCTURE EXCAVATION 0.0 SQ FT
EARTH EMBANKMENT 0.0 SQ FT

FINAL SURVEY — NOTE BOOK — NO. — SURVEYED — PLOTTED — TEMPLATE — AREAS — AREAS CHECKED — BY — DATE

ORIGINAL SURVEY — NOTE BOOK — NO. — SURVEYED — PLOTTED — TEMPLATE — AREAS — AREAS CHECKED — BY — DATE

McDonough Associates Inc.
Engineers / Architects
150 East Randolph Street Chicago, Illinois 60601

FILE NAME = h:\Dgn\CADD Sheets\xs001.dgn	USER NAME = MTomasze	DESIGNED - MJT	REVISED -
		DRAWN - MJT	REVISED -
	PLOT SCALE = 1:10	CHECKED - RY	REVISED -
	PLOT DATE = 11/30/2009	DATE - 12/01/09	REVISED -

STATE OF ILLINOIS
DEPARTMENT OF TRANSPORTATION

104TH AVENUE BICYCLE PATH CROSS SECTIONS

SCALE: 1"=10'H; 1"=5'V | SHEET NO. 7 OF 8 SHEETS | STA. 218+00.00 TO STA. 220+50.00

F.A.U RTE.	SECTION	COUNTY	TOTAL SHEETS	SHEET NO.
2696	09-00067-00-BT	COOK	15	14

CONTRACT NO. 63434

FED. ROAD DIST. NO. 1 | ILLINOIS | FED. AID PROJECT