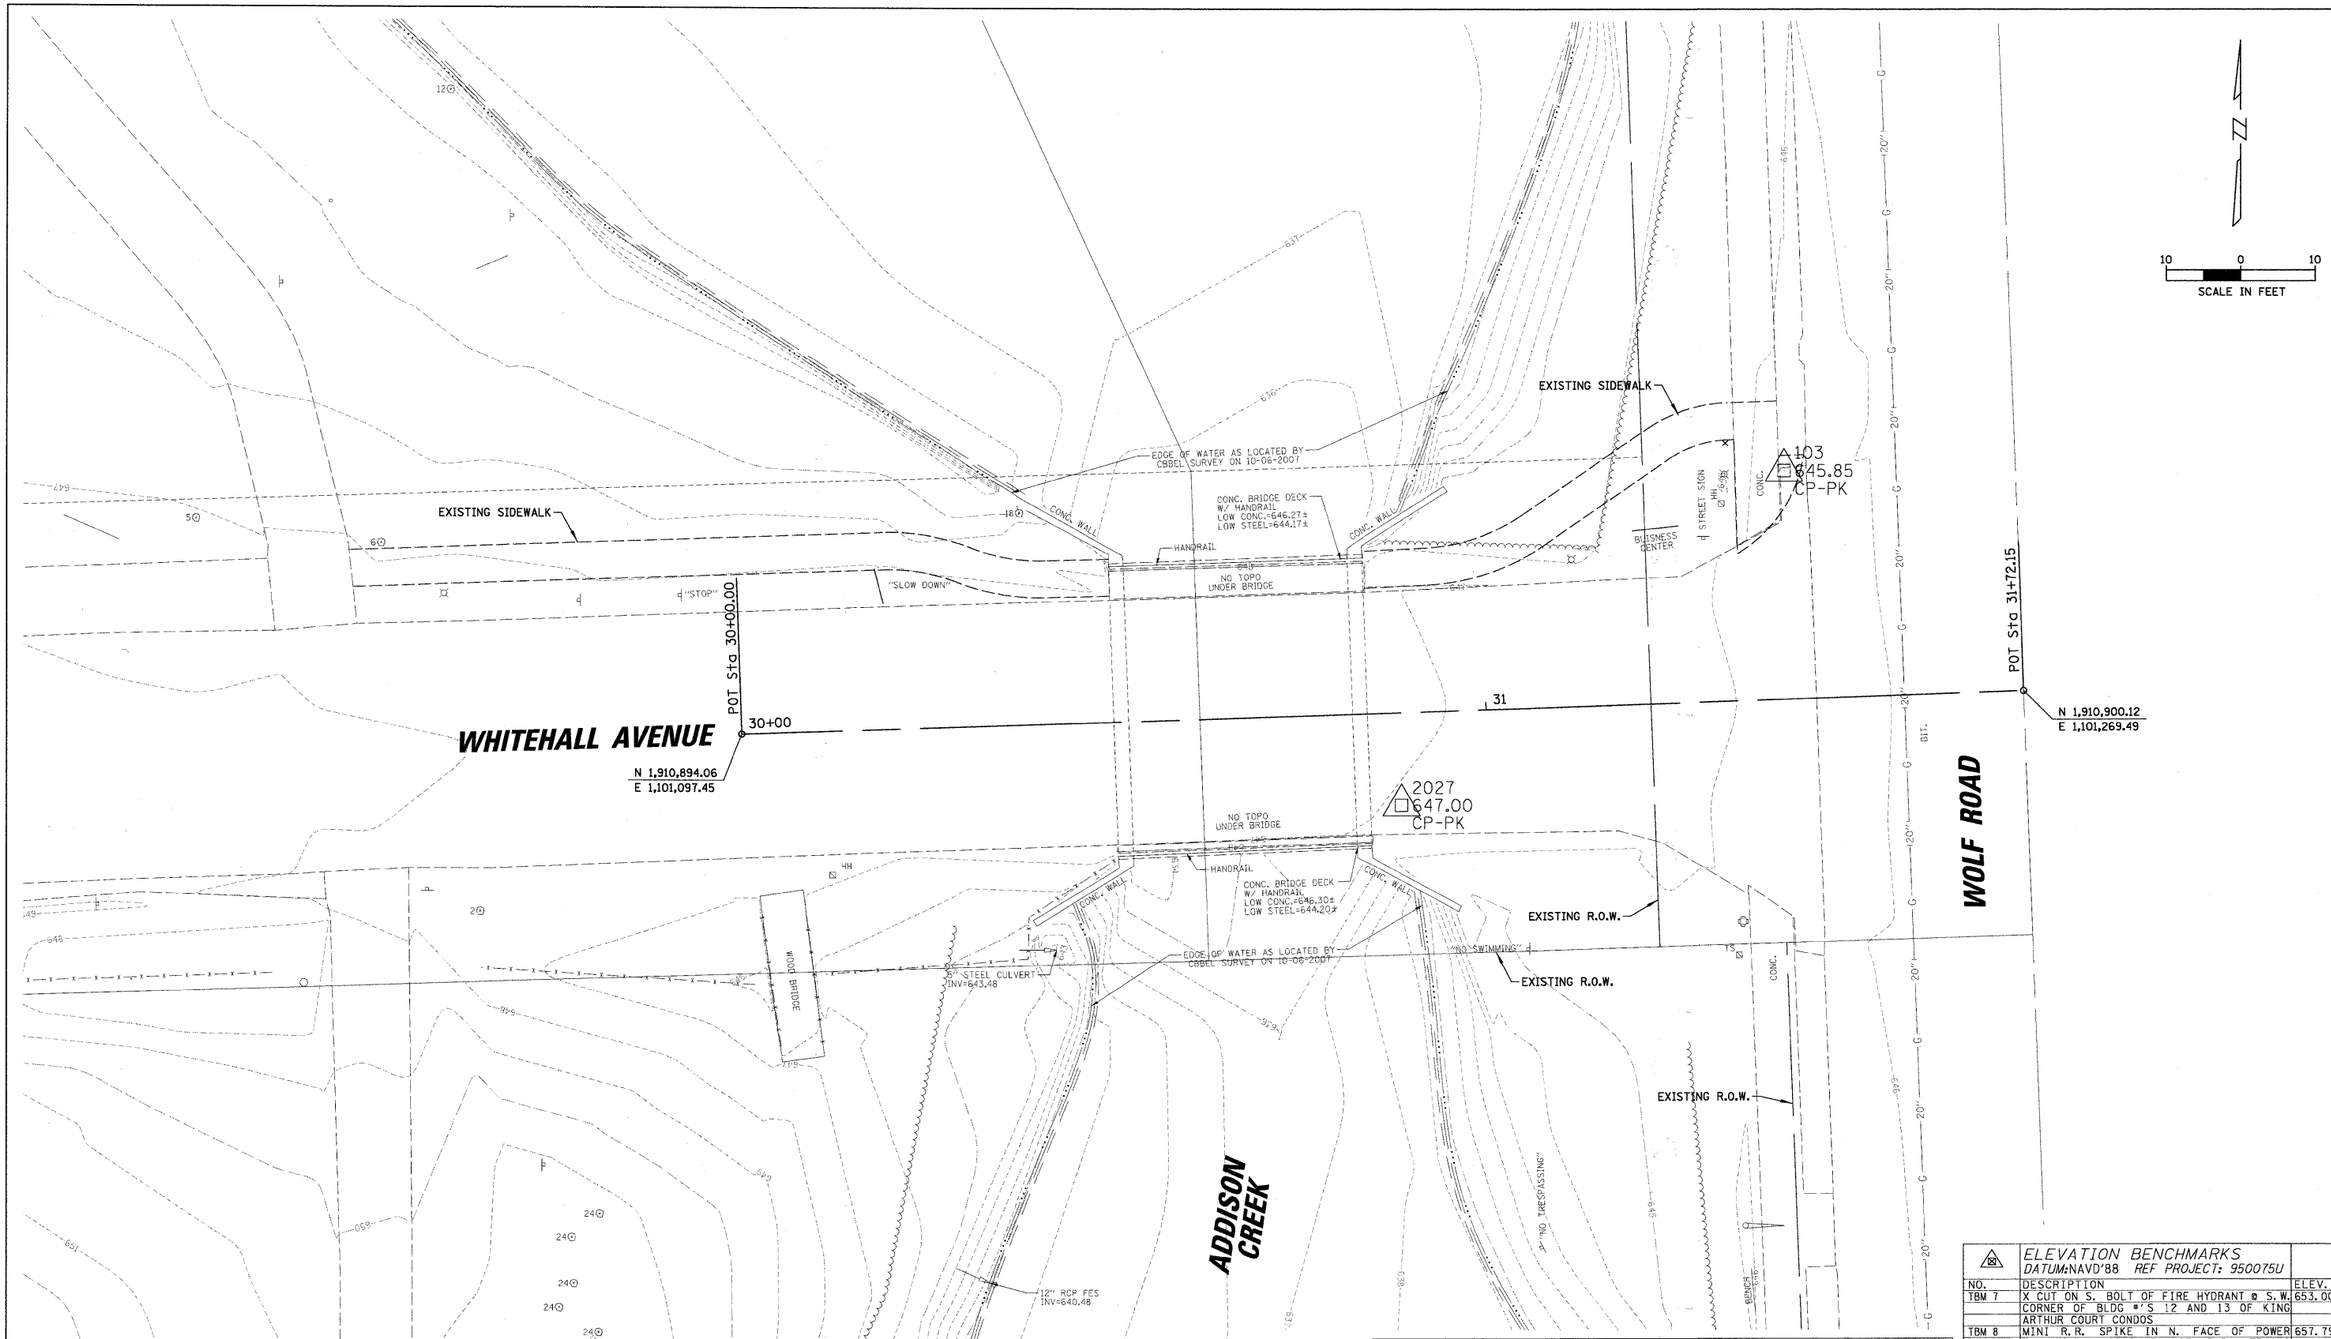

ELEVATION BENCHMARKS DATUM:NAVD'88 REF PROJECT: 950075U		
NO.	DESCRIPTION	ELEV.
TBM 7	X CUT ON S. BOLT OF FIRE HYDRANT @ S.W. CORNER OF BLDG #'S 12 AND 13 OF KING ARTHUR COURT CONDOS	653.00
TBM 8	MINI R.R. SPIKE IN N. FACE OF POWER POLE, 2ND POLE E. OF R.R. TRACKS OPPOSITE BLDG. # 24 OF KING ARTHUR'S COURT CONDOS	657.79
TBM 9	X CUT ON N.E. BOLT OF FIRE HYDRANT SW'LY SIDE OF BLDG'S # 24 AND 25 OF KING ARTHUR'S COURT CONDOS	659.62
BM 29C	MONUMENT AT NW CORNER OF WOLF ROAD & FULLERTON AVENUE & 48' WEST OF WOLF ROAD	656.28
OSBM 1	MINI RAILROAD SPIKE IN S. FACE OF POWER POLE W/ LIGHT @ N.E. CORNER OF NORTH AV. AND PRATTER AV.	646.21

HORIZONTAL CONTROL POINTS							
	POINT NO.	NORTHING (Y)	EASTING (X)	ELEVATION	DESCRIPTION	STATION	OFFSET
WOLF ROAD	105	1,910,232.33	1,101,329.58	646.01	CP-XCUT	OFFSITE	OFFSITE
	104	1,910,397.27	1,101,253.58	645.84	CP-XCUT	31+38.56	501.98' RT
	1191	1,910,516.56	1,101,324.52	645.53	CP-XCUT	OFFSITE	OFFSITE
	103	1,910,929.76	1,101,237.36	645.85	CP-PK	31+41.09	30.75' LT
	1596	1,911,114.92	1,101,307.13	646.48	CP-PK	31+72.15	213.34' LT
	2027	1,910,884.70	1,101,186.04	647.00	CP-PK	30+88.21	12.48' RT
WHITEHALL AVENUE	102	1,910,874.06	1,100,981.15	648.53	CP-PK	OFFSITE	OFFSITE
	101	1,911,218.43	1,100,824.35	645.17	CP-PK	OFFSITE	OFFSITE

FILE NAME = N:\NORTHLAKE\940032HR284\Civil\bmkw_940032hr284.sht	USER NAME = PRAZALAN	DESIGNED - AMP	REVISED -
		DRAWN - EDT	REVISED -
	PLOT SCALE = N.T.S.	CHECKED - MEW	REVISED -
	PLOT DATE = 11/30/2009	DATE - 09/30/09	REVISED -

STATE OF ILLINOIS
DEPARTMENT OF TRANSPORTATION

ALIGNMENT, TIES AND BENCHMARKS
WHITEHALL AVENUE

SCALE: | SHEET NO. OF SHEETS | STA. TO STA.

F.A. RTE.	SECTION	COUNTY	TOTAL SHEETS	SHEET NO.
----	09-00071-00-BR	COOK	31	5
		CONTRACT NO. 63437		
	ILLINOIS FED. AID PROJECT			