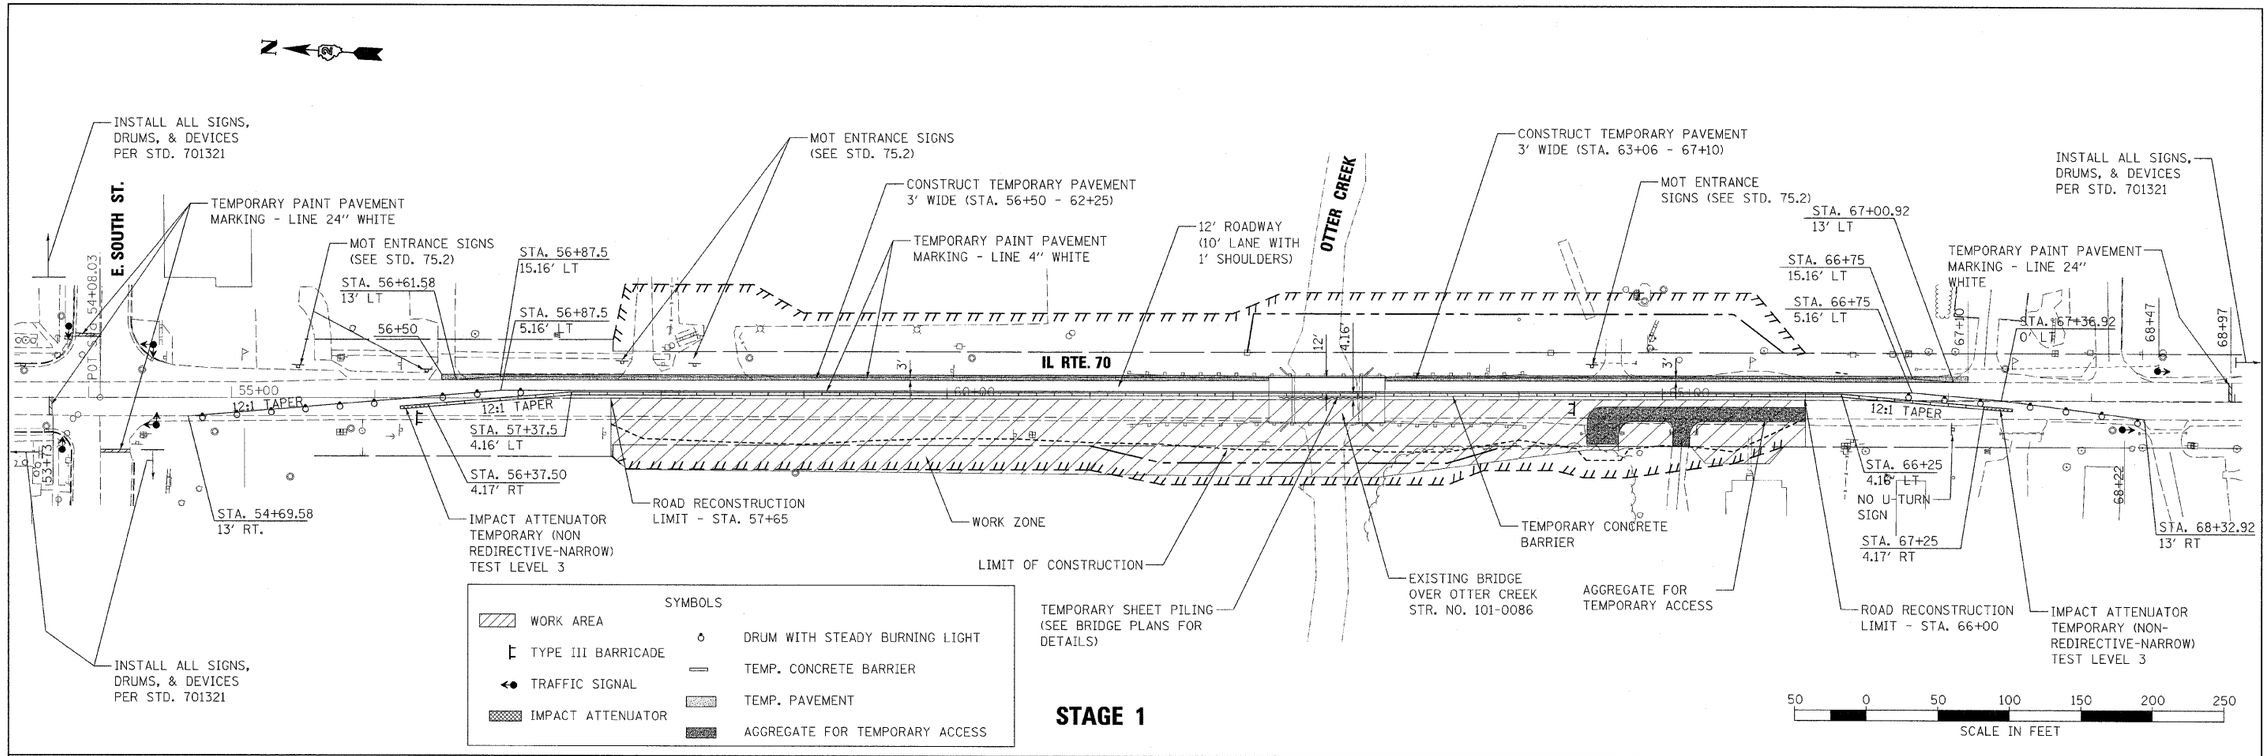

STAGE 1

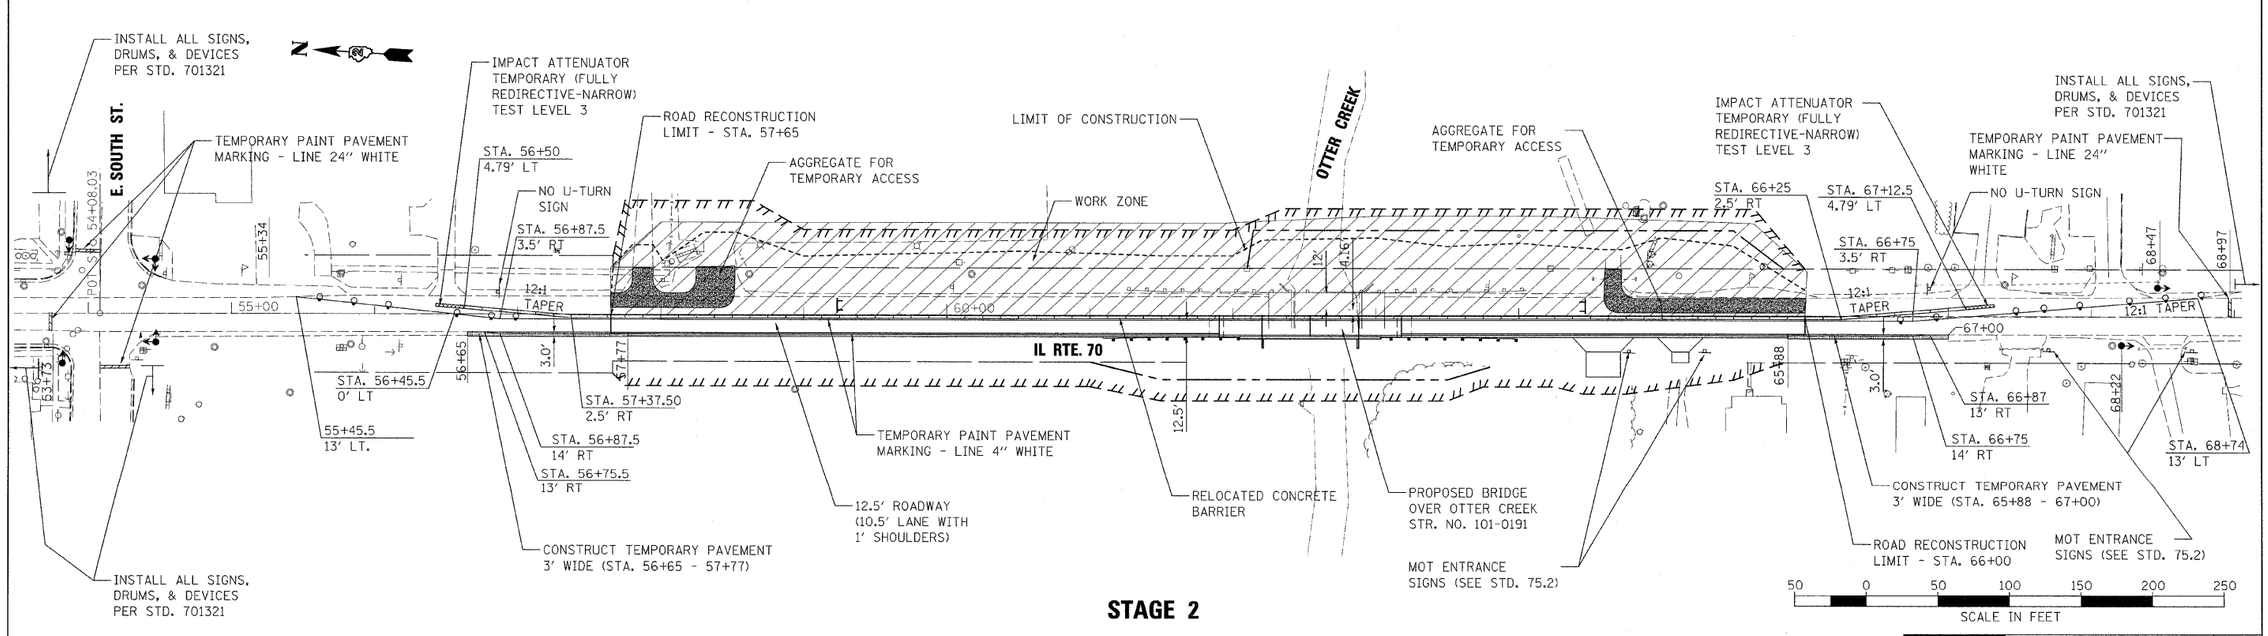

STAGE 2

FILE NAME = H:\Projects\2944\DGNS\Z06207MOT2.dgn	USER NAME = $USER$	DESIGNED -	REVISED -
		DRAWN -	REVISED -
	PLOT SCALE = 50.0000 ' / IN.	CHECKED -	REVISED -
	PLOT DATE = 11/30/2009	DATE - 11/30/2009	REVISED -

STATE OF ILLINOIS
DEPARTMENT OF TRANSPORTATION

IL. ROUTE 70 OVER OTTER CREEK
STAGING PLAN

SCALE: 1" = 50' | SHEET NO. 2 OF 2 SHEETS | STA. 57+65 TO STA. 66+00

HOH — HARRY O. HEITEN-ASSOCIATES, INC. DESIGN AND CONSULTING ENGINEERS — 55 East Jackson Blvd. Suite 600 Chicago, IL 60604 312-246-8121

PROJECT NUMBER 2944

F.A.P RTE.	SECTION	COUNTY	TOTAL SHEETS	SHEET NO.
55	(W-1-15d)BR-1	WINNEBAGO	59	17
		CONTRACT NO. 64D22		
FED. ROAD DIST. NO.	ILLINOIS	FED. AID PROJECT		

MOT2