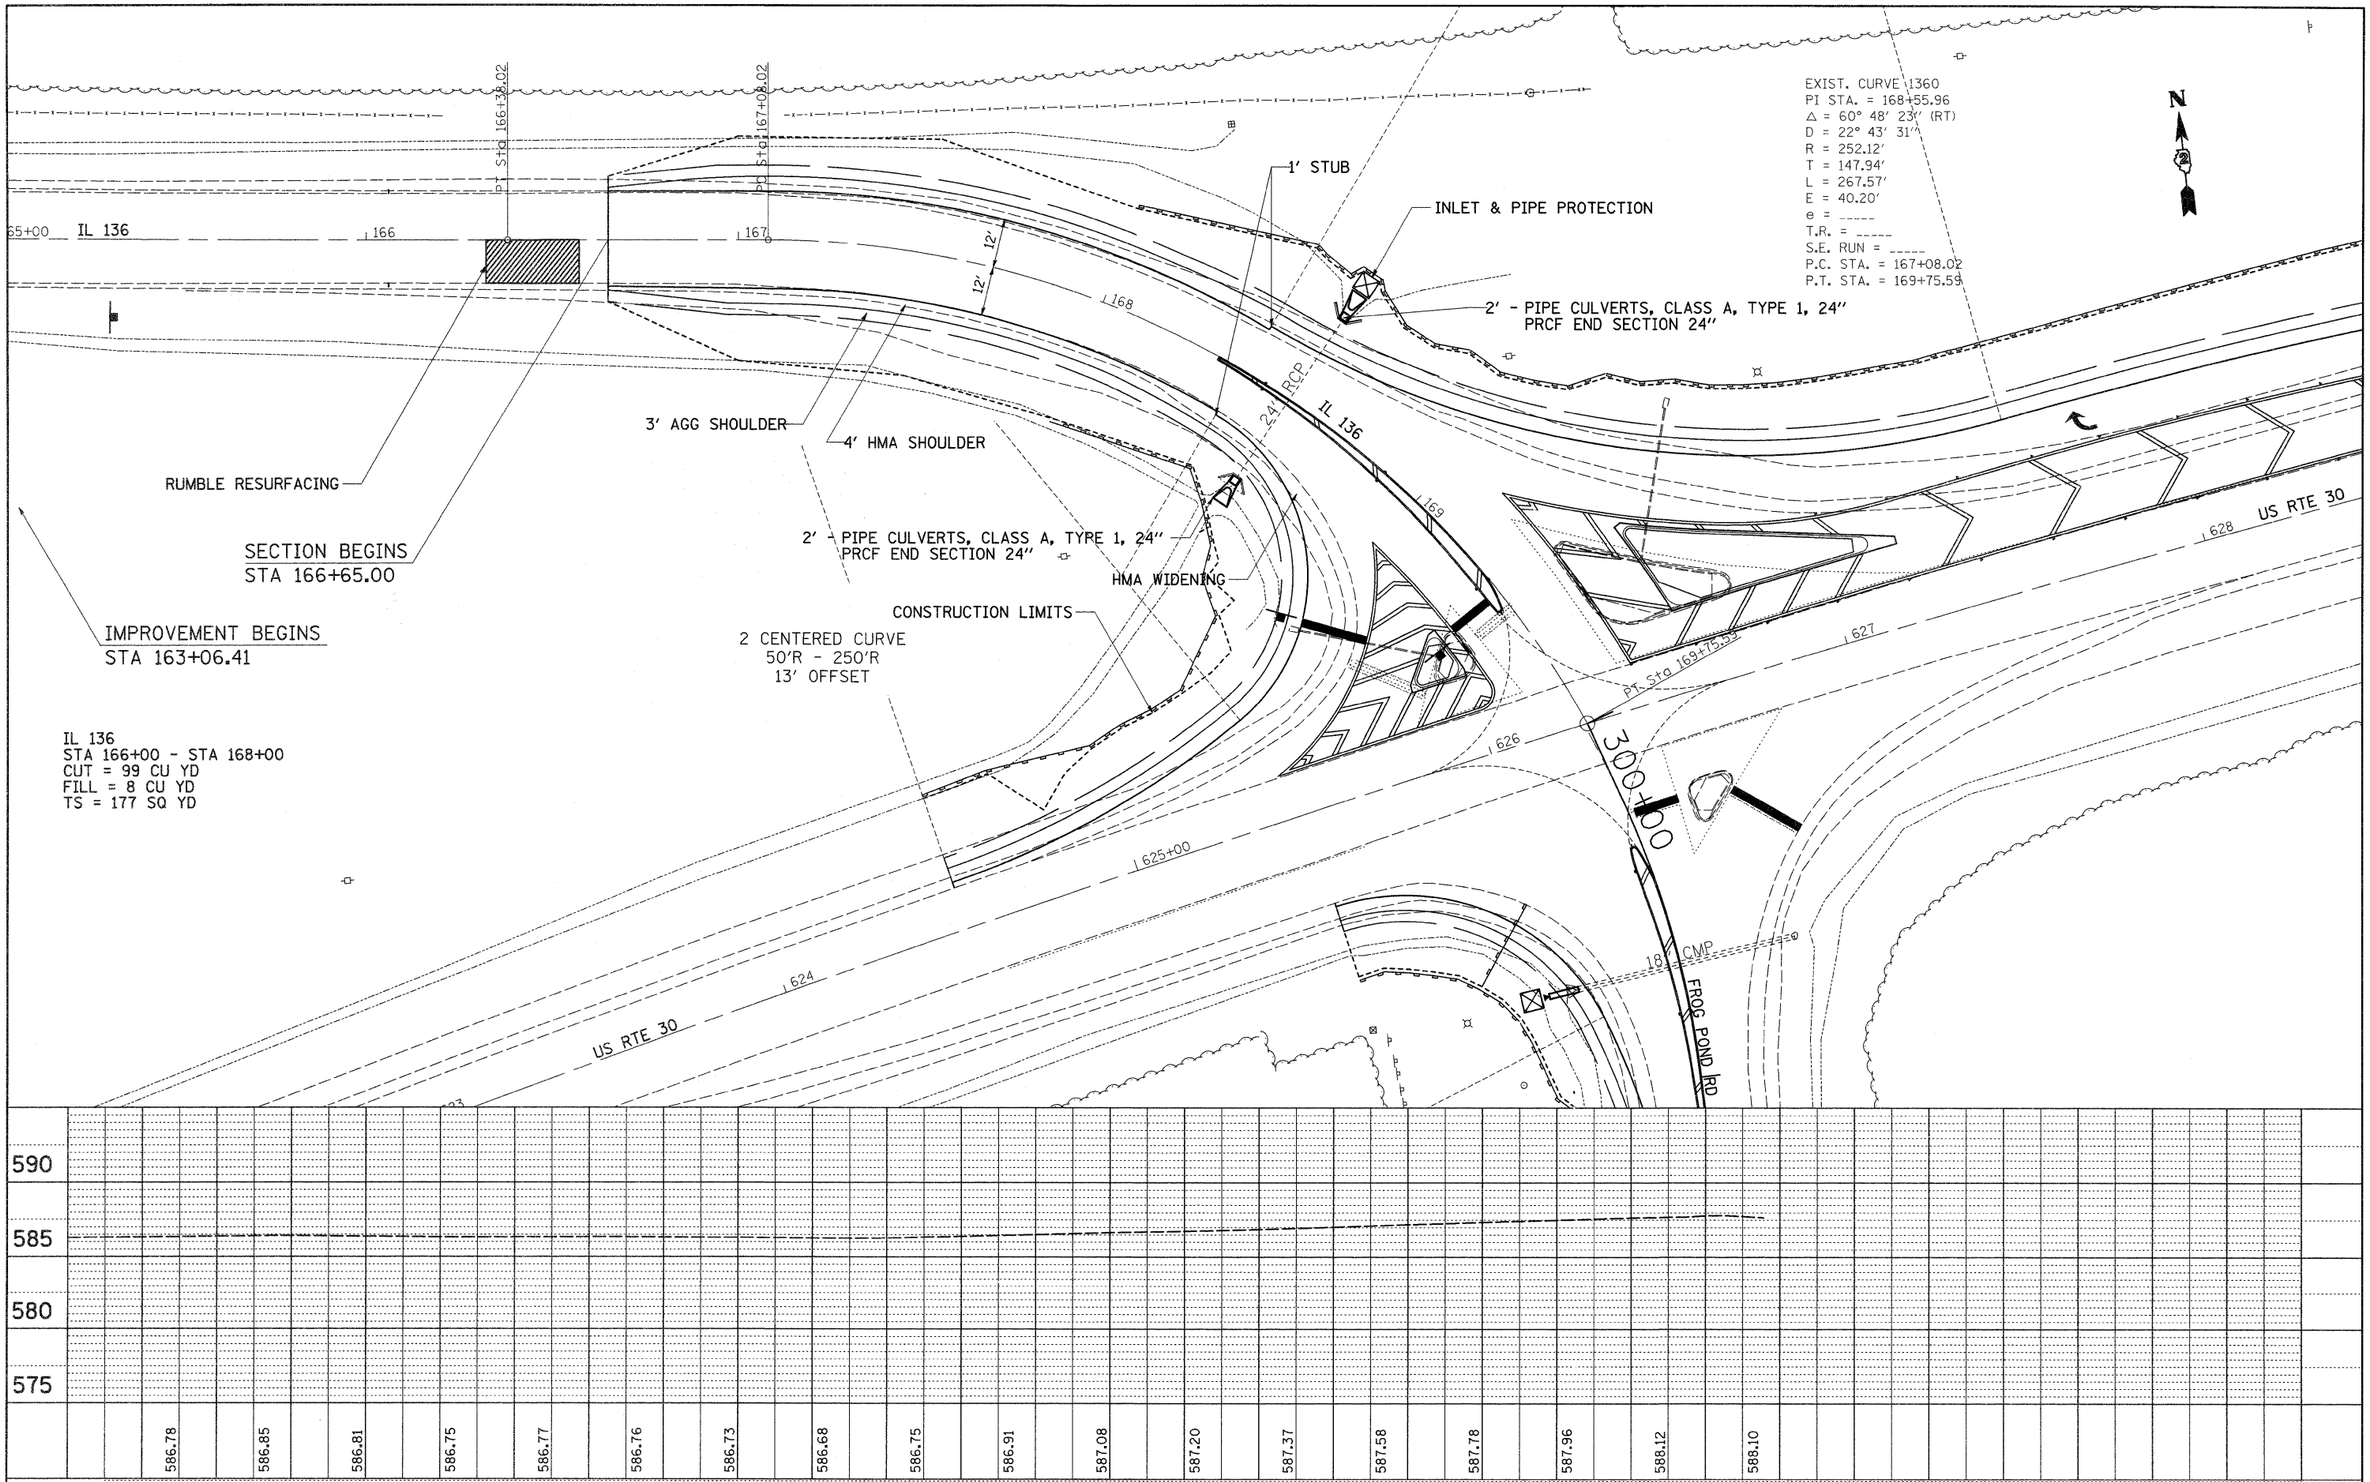


PLAN — NOTE BOOK NO. ____ — SURVEYED — PLOTTED — ALIGNMENT CHECKED — RT. OF WAY CHECKED — CADD FILE NAME — BY — DATE

PROFILE — NOTE BOOK NO. ____ — SURVEYED — PLOTTED — GRADES CHECKED — B.M. NOTED — STRUCTURE NOTATNS CHKD — BY — DATE

| | | | |
|---|---|---|---|
| FILE NAME = c:\pw_work\PWIDOT\HENSONKE\d0128026\p01708pln.dgn | USER NAME = hensonke | DESIGNED - | REVISED - |
| | | DRAWN - | REVISED - |
| | PLOT SCALE = 20.0000 ' / IN. | CHECKED - | REVISED - |
| | PLOT DATE = Wed Dec 02 06:18:16 2009 | DATE - | REVISED - |

**STATE OF ILLINOIS**
**DEPARTMENT OF TRANSPORTATION**

**US RTE 30**
**PLAN & PROFILE SHEETS**

SCALE: | SHEET NO. OF SHEETS | STA. TO STA.

| F.A.P. RTE. | SECTION | COUNTY | TOTAL SHEETS | SHEET NO. |
|---|---|---|---|---|
| 309 | (20-1)M | WHITESIDE | 50 | 22 |
| | | CONTRACT NO. 64F37 | | |
| | | ILLINOIS FED. AID PROJECT | | |