CONTRACT NO. 70075

F.A.I. RTE.	SECTION	COUNTY	TOTAL SHEETS	SHEET NO.
57	(10-30)RA-I-2	CHAMPAIGN	119	79
STA. 196+50.00		TO STA. 197+00.00		
FED. ROAD DIST. NO.	ILLINOIS	FED. AID PROJECT		

I-57 BASELINE XS SCALE 10:5

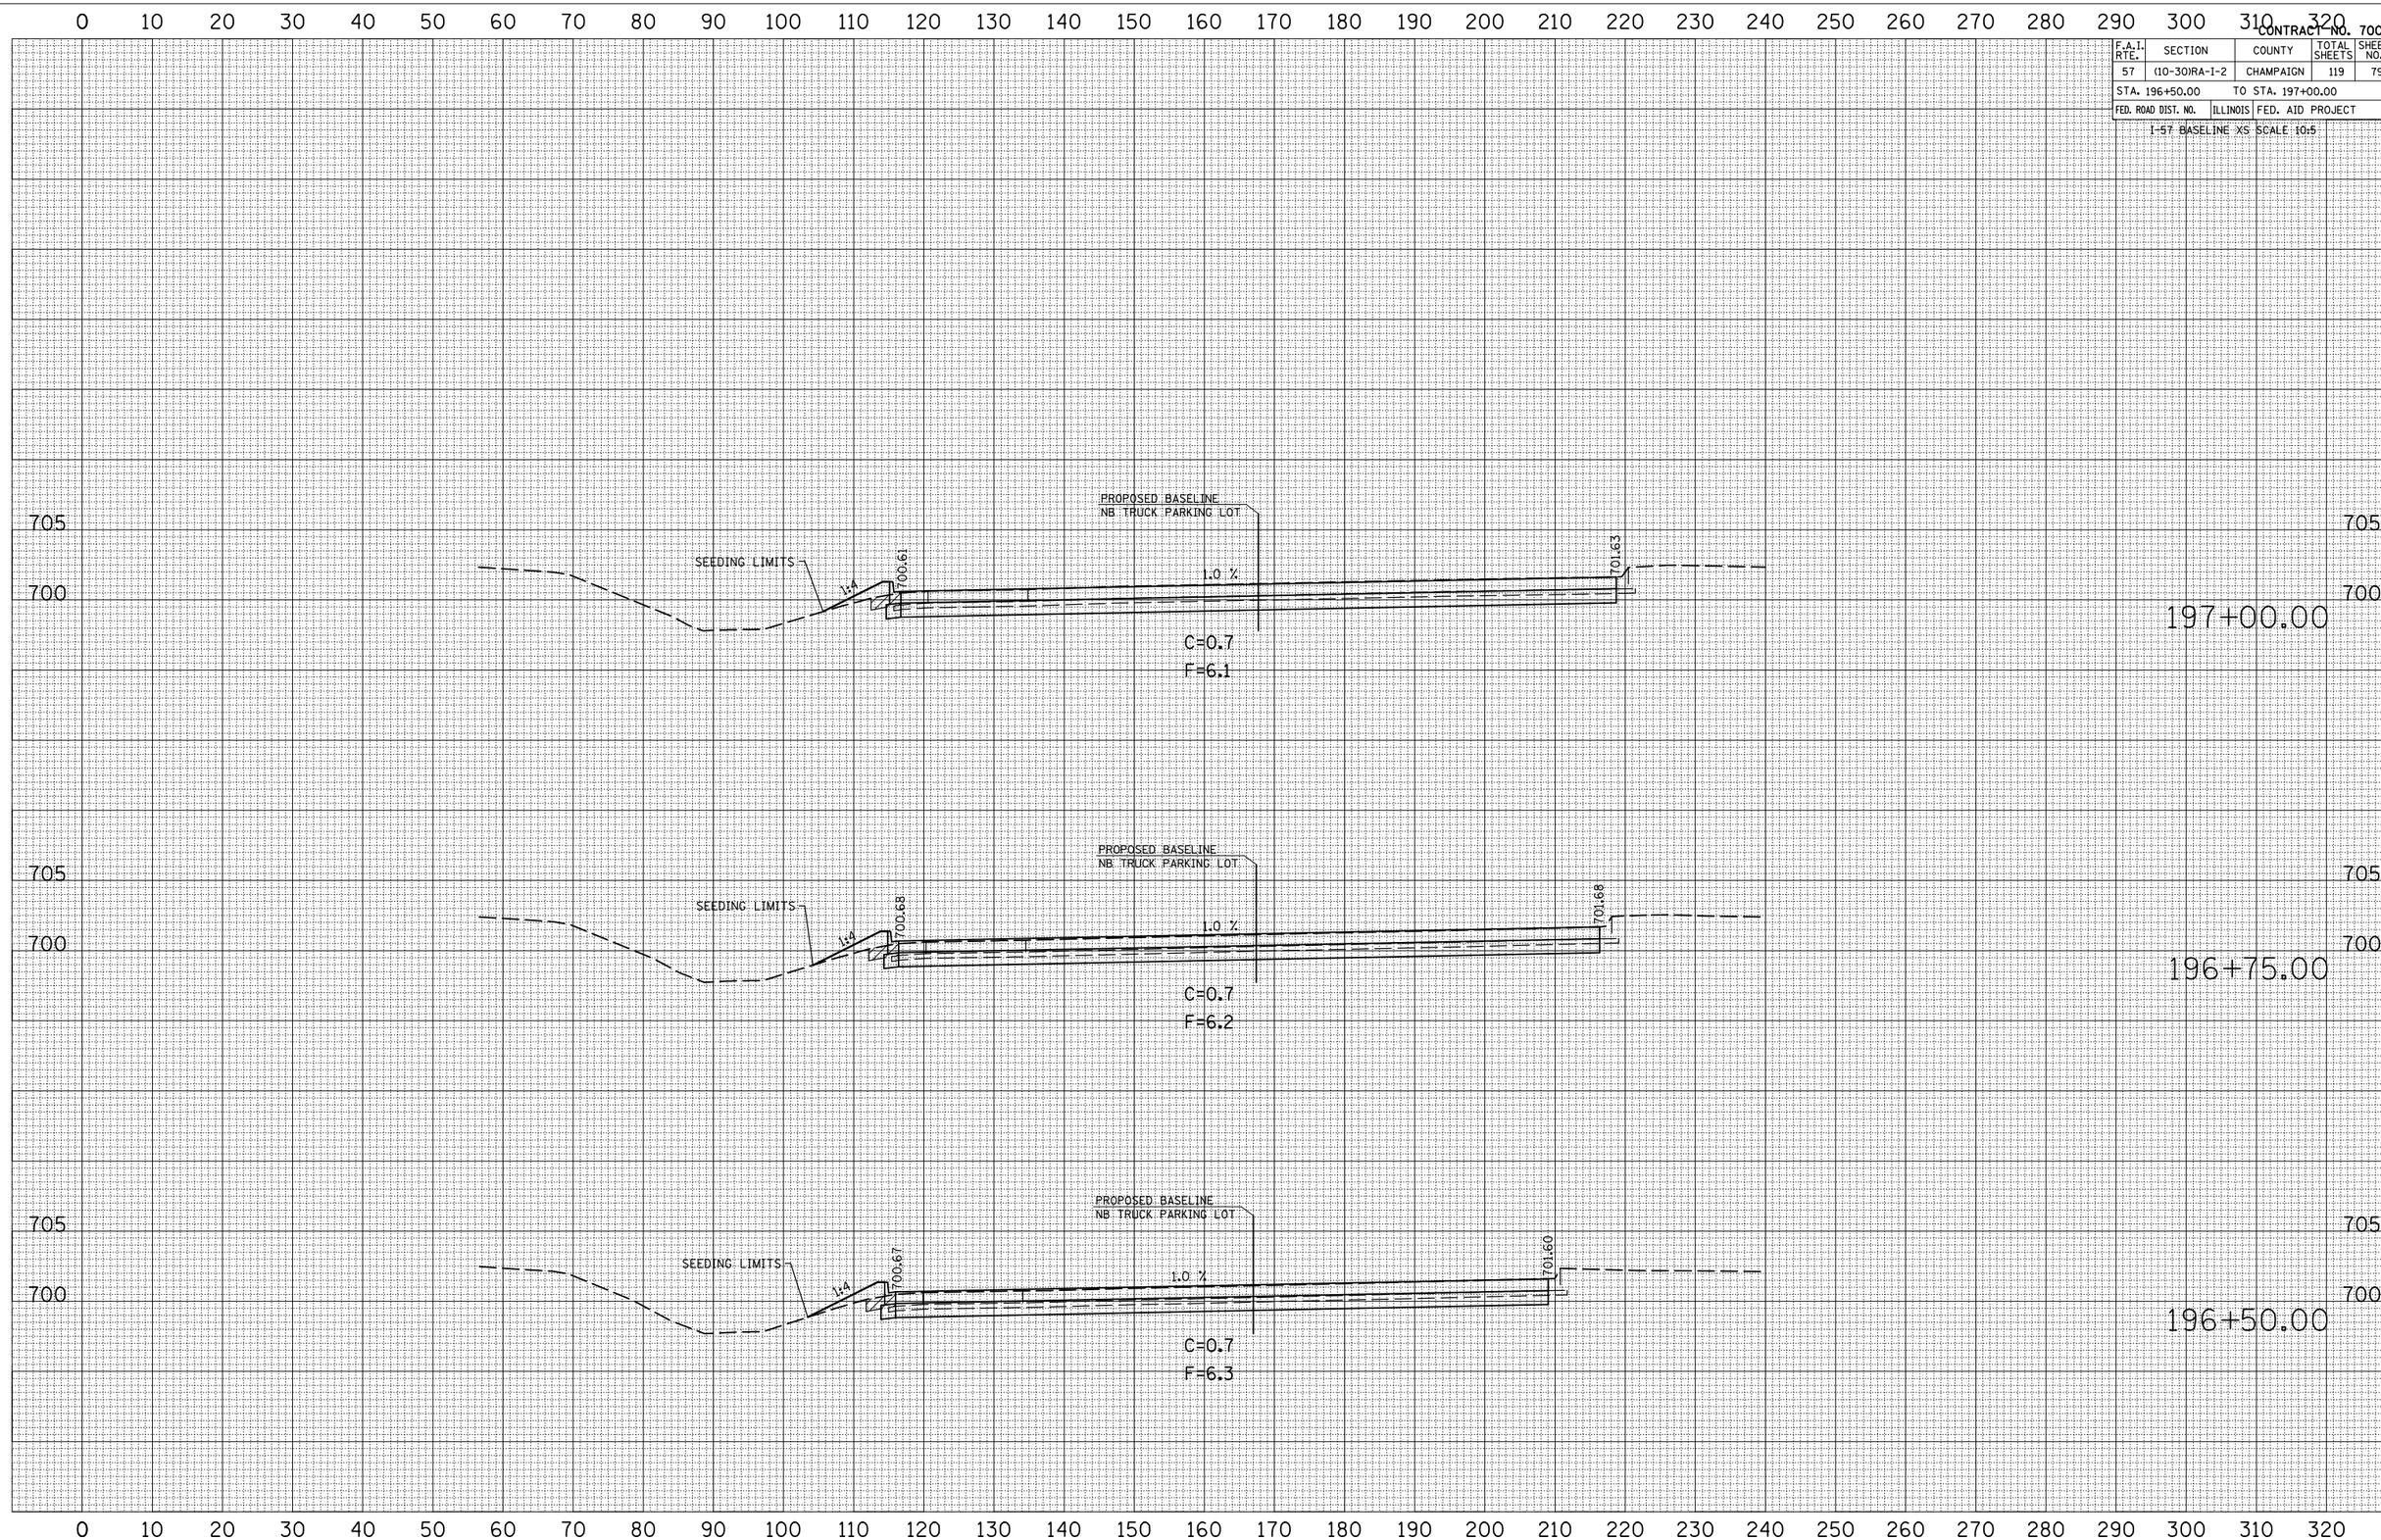

NORTHBOUND TRUCK PARKING LOT I-57 BASELINE XS SCALE 10:5

FINAL SURVEY
NOTE BOOK NO.
SURVEYED
PLOTTED
TEMPLATE
AREAS
AREAS CHECKED
BY
DATE

ORIGINAL SURVEY
NOTE BOOK NO.
SURVEYED
PLOTTED
TEMPLATE
AREAS
AREAS CHECKED
BY
DATE

PLOT DATE = 12/2/2009
FILE NAME = c:\pw_work\PWIDOT\SHERERJM\d0143276\d0143276_nb.dgn
PLOT SCALE = 21.1765 ' / IN.
USER NAME = sherer.jm