CONTRACT NO. 70075

F.A.I. RTE.	SECTION	COUNTY	TOTAL SHEETS	SHEET NO.
57	(10-30)RA-1-2	CHAMPAIGN	119	109

STA. 148+50.00 TO STA. 149+00.00

FED. ROAD DIST. NO. _ ILLINOIS FED. AID PROJECT

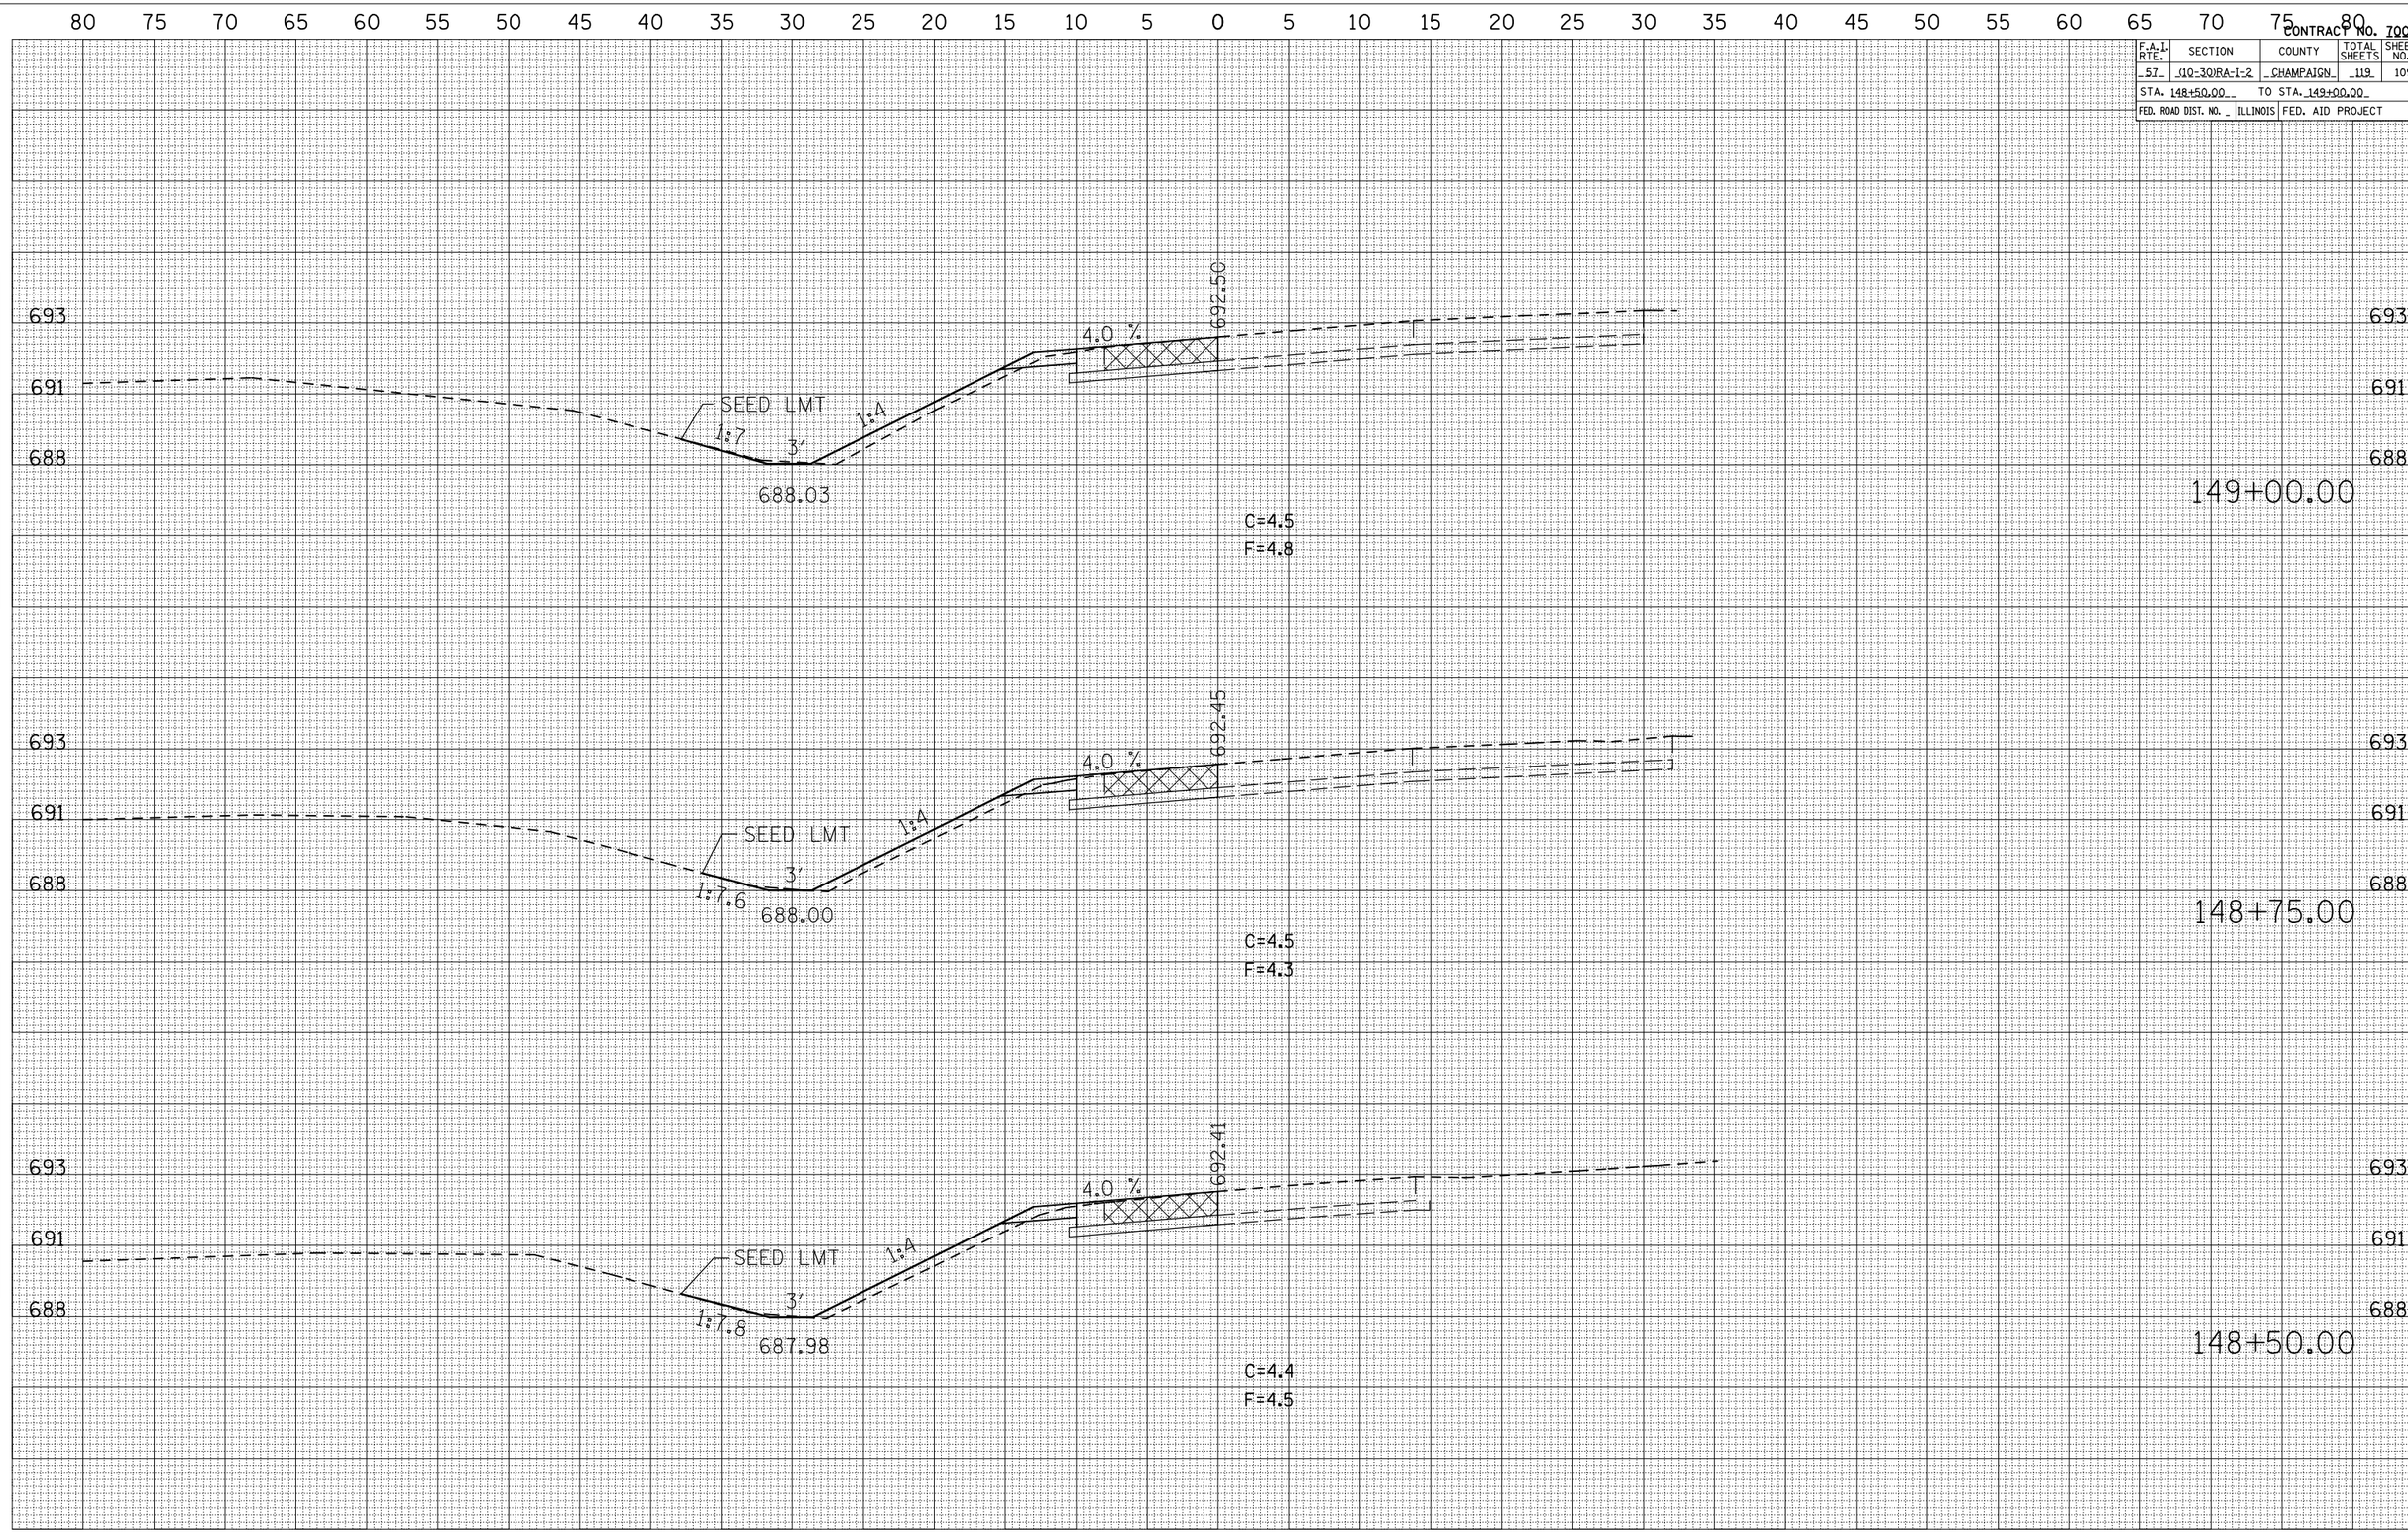

FINAL SURVEY | NOTE BOOK NO. | SURVEYED | PLOTTED | TEMPLATE | AREAS | AREAS CHECKED | BY | DATE

ORIGINAL SURVEY | NO. | SURVEYED | PLOTTED | TEMPLATE | AREAS | AREAS CHECKED | BY | DATE

PLOT DATE = 12/2/2009
FILE NAME = c:\pw_work\PWIDOT\SHERERJM\d0143076\d0143076_sb.dgn
PLOT SCALE = 10.5882 ' / IN.
USER NAME = sherer.jm

SOUTHBOUND CAR PARKING RAMPS/ LOT XS SCALE = 5:2.5