FINAL SURVEY	NOTE BOOK	
	SURVEYED	
	PLOTTED	
	TEMPLATE	
	AREAS	
	AREAS CHECKED	
NO.	BY	DATE

ORIGINAL SURVEY	NOTE BOOK	
	SURVEYED	
	PLOTED	
	TEMPLATE	
	AREAS	
	AREAS CHECKED	
NO.	BY	DATE

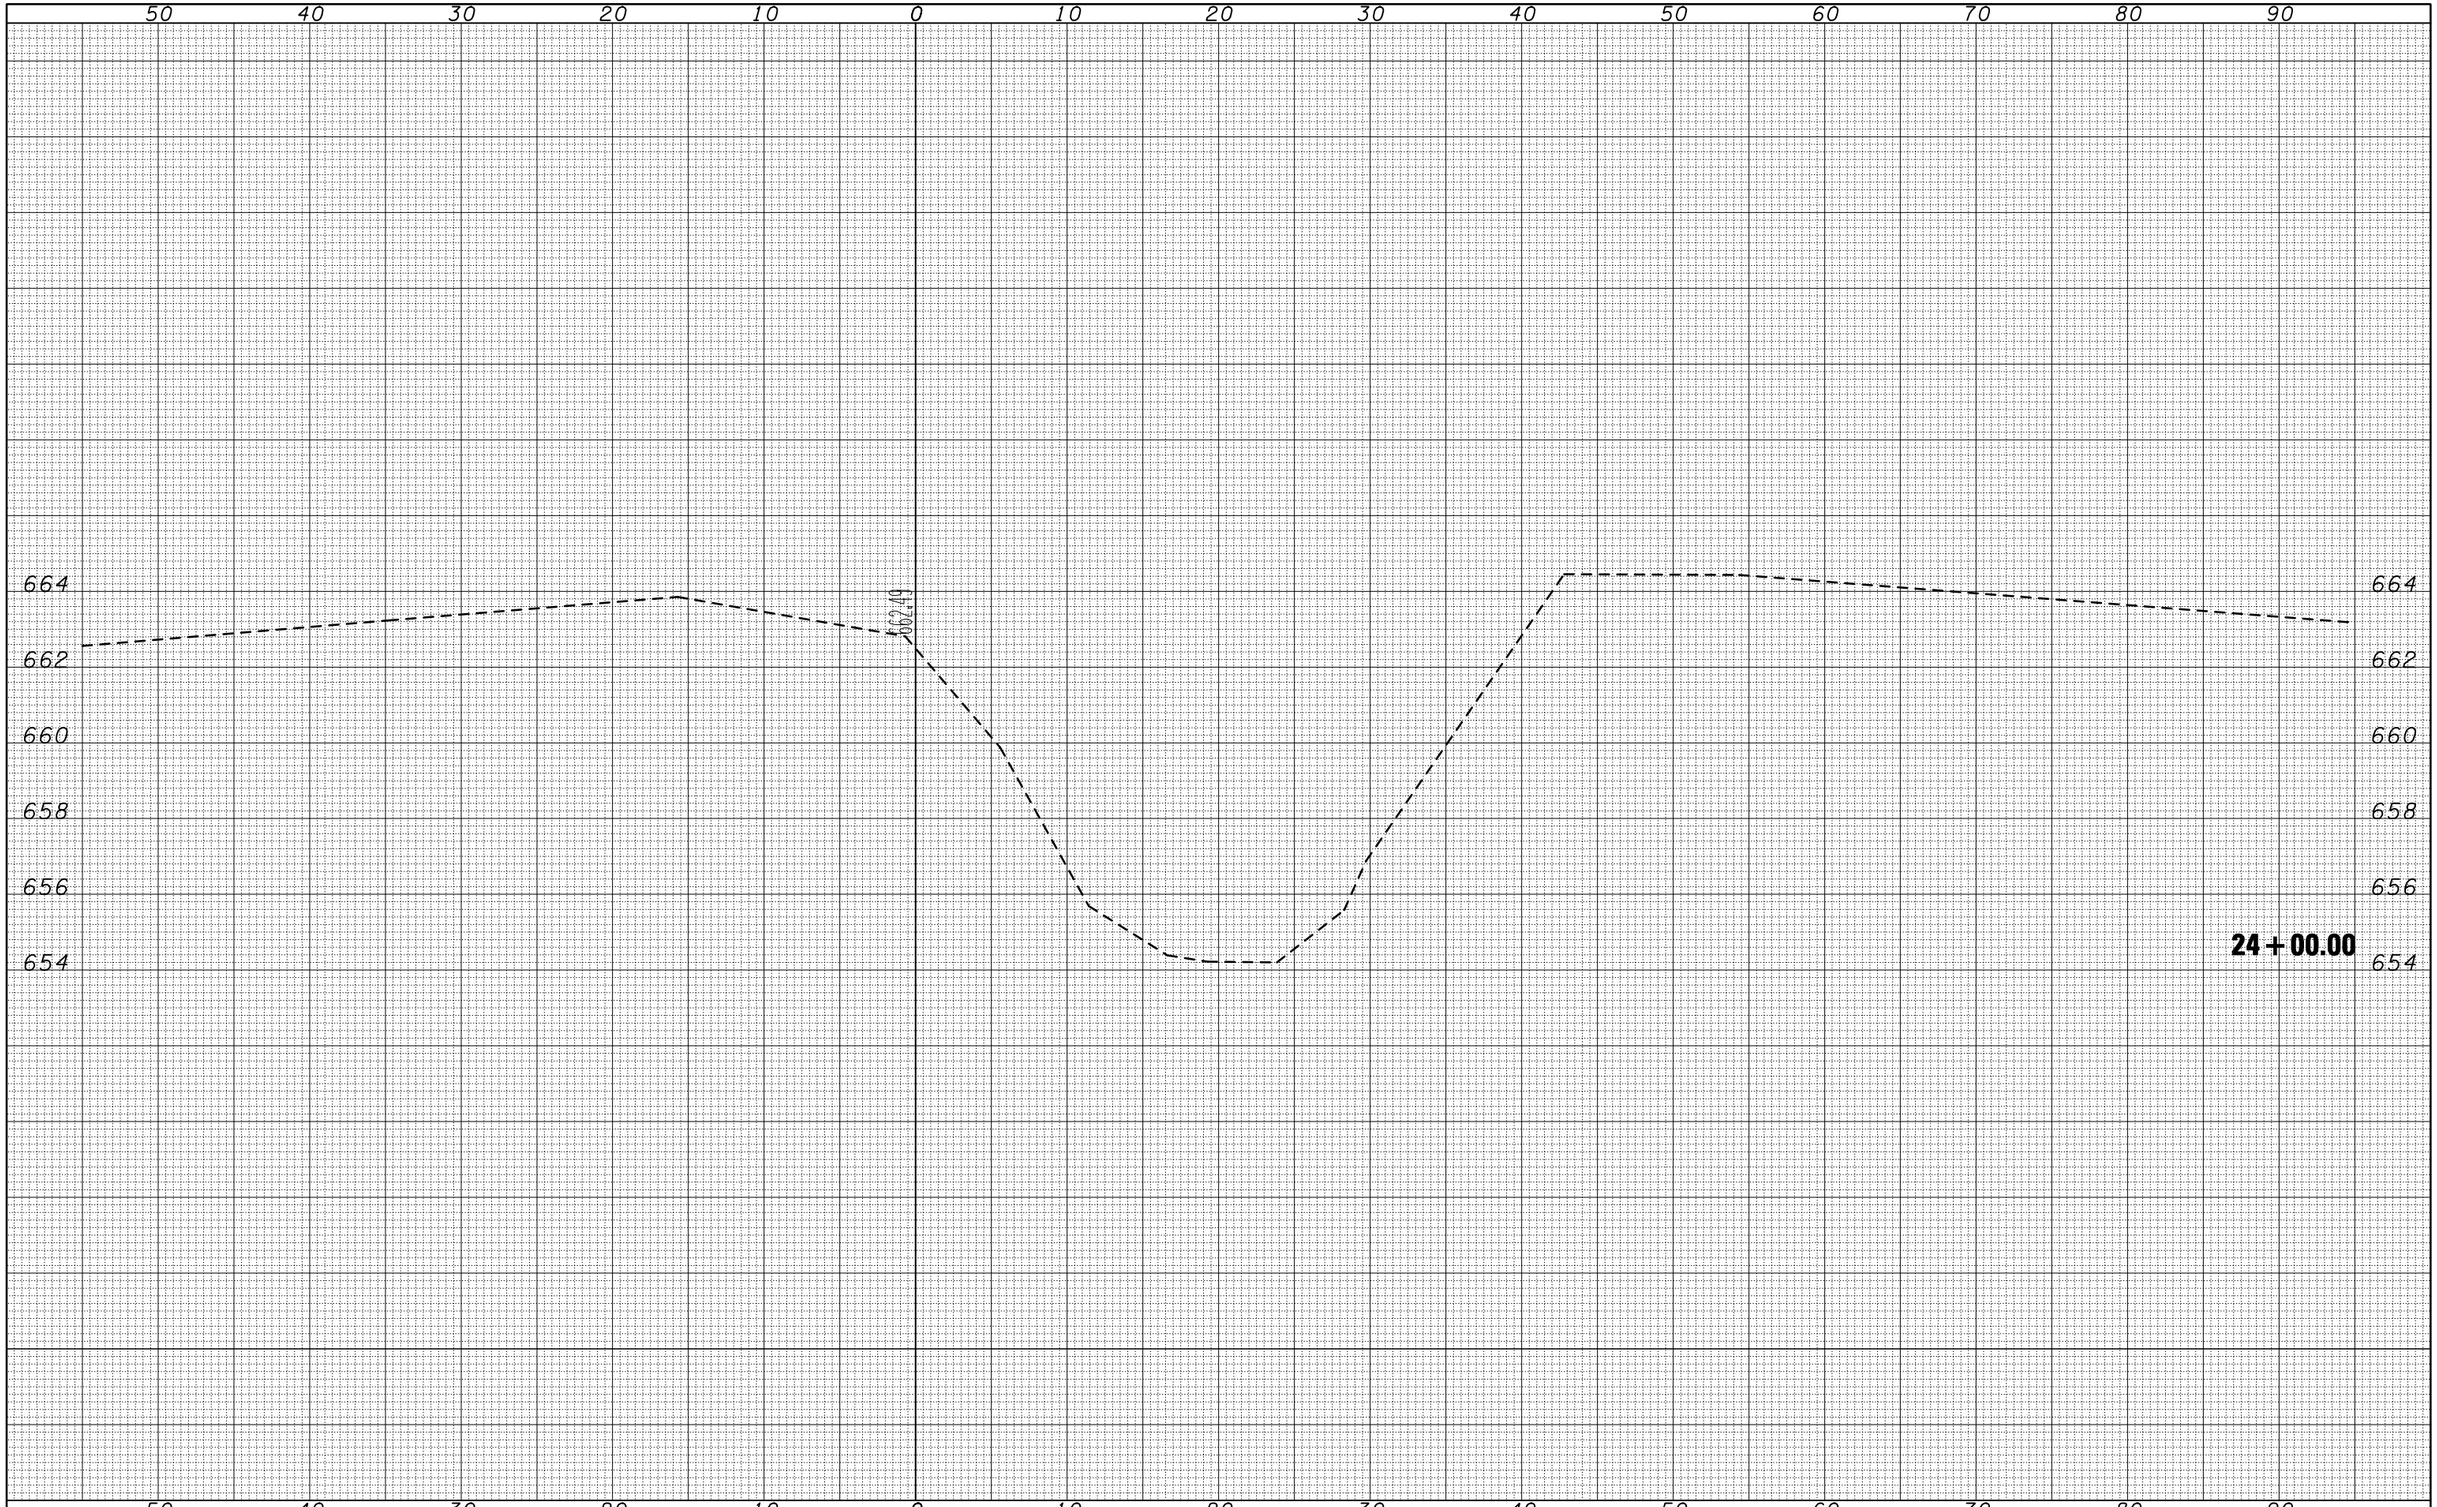

FILE NAME = c:\pw_work\PWIDOT\CEARLOCKJD\d0110266\70223-sht-stream_s-xssht.dgn	USER NAME = cearlockjd	DESIGNED -	REVISED -	STATE OF ILLINOIS DEPARTMENT OF TRANSPORTATION	STREAM CROSS SECTIONS – SOUTH			F.A.P. RTE.	SECTION	COUNTY	TOTAL SHEETS	SHEET NO.
		DRAWN -	REVISED -					323	(143BR)BR	Douglas	68	66
	PLOT SCALE = 10.0000 ' / IN.	CHECKED -	REVISED -							CONTRACT NO. 70223		
	PLOT DATE = 12/17/2009	DATE -	REVISED -		SCALE:	SHEET NO. 2 OF 4 SHEETS	STA. 24+00.00 TO STA. 24+00.00			ILLINOIS FED. AID PROJECT		