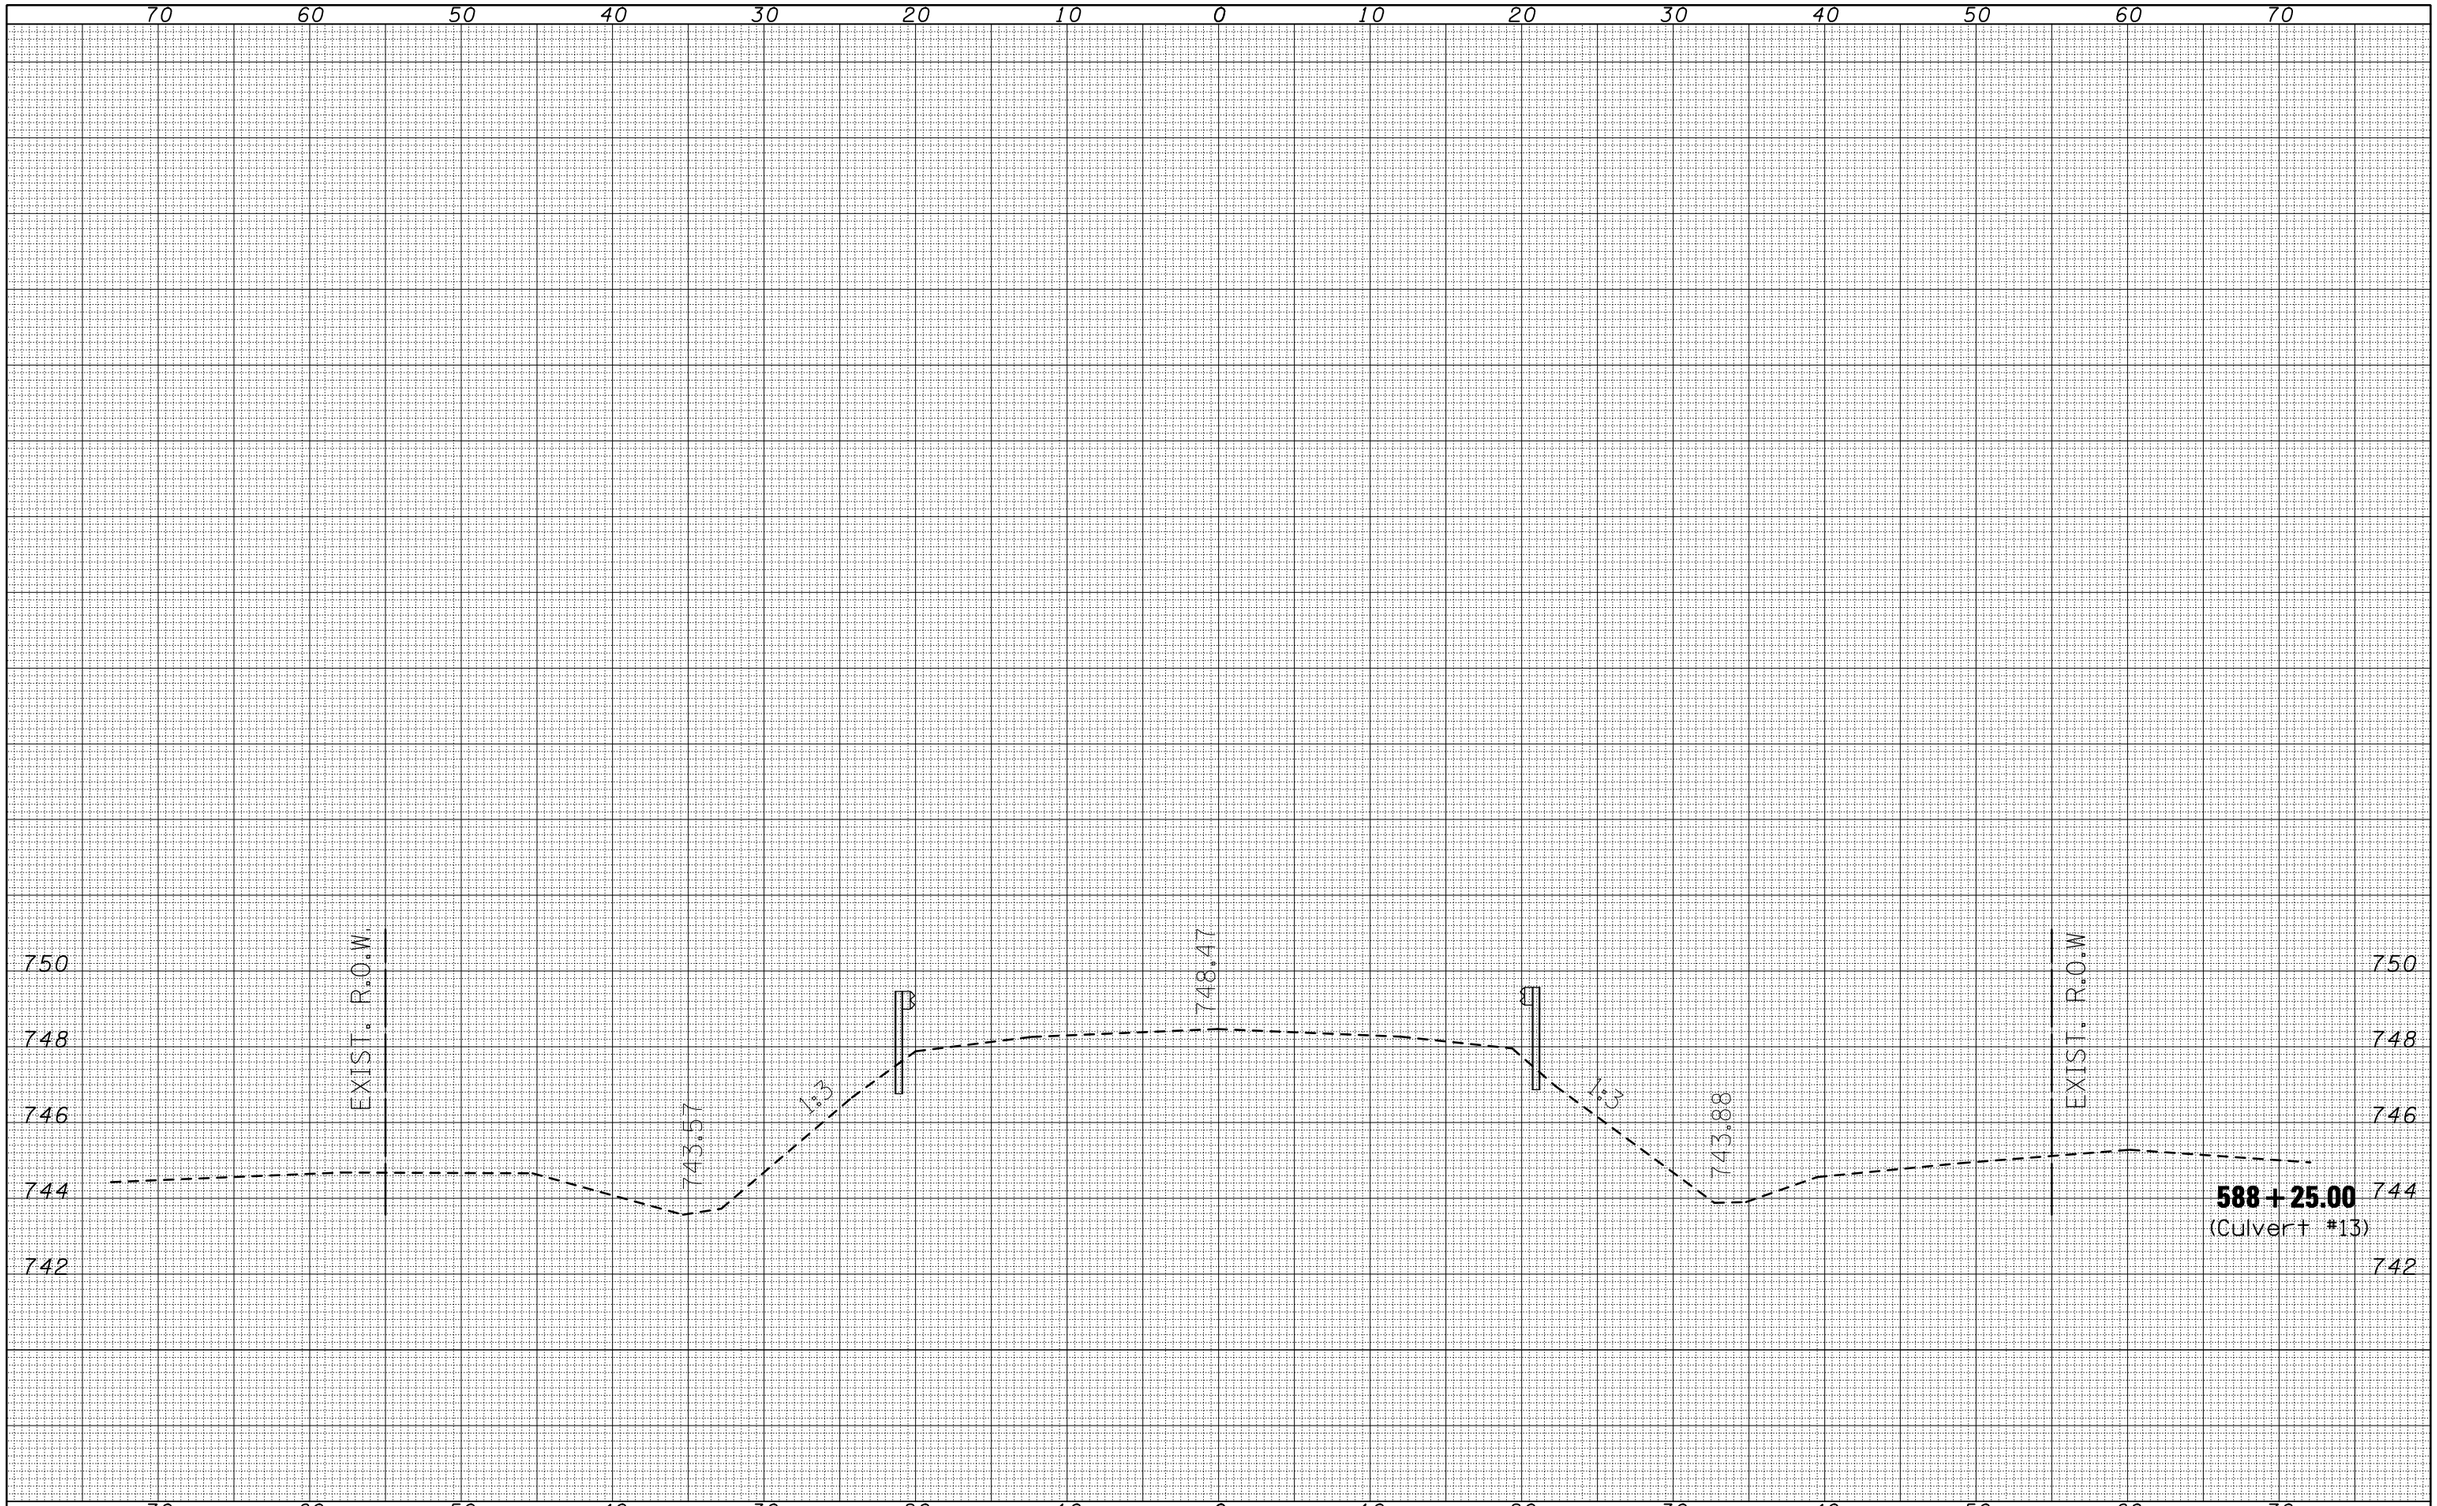


| FINAL SURVEY | BY | DATE |
|---|---|---|
| SURVEYED | | |
| PLOTTED | | |
| TEMPLATE | | |
| AREAS | | |
| AREAS CHECKED | | |
| NOTE BOOK NO. | | |

| ORIGINAL SURVEY | BY | DATE |
|---|---|---|
| SURVEYED | | |
| PLOTTED | | |
| TEMPLATE | | |
| AREAS | | |
| AREAS CHECKED | | |
| NOTE BOOK NO. | | |

| | | | |
|---|---|---|---|
| FILE NAME = c:\pw_work\PWIDOT\BUCKLESJJ\d0170848\D570507-sht-culvert_xs.dgn | USER NAME = bucklesjj | DESIGNED - | REVISED - |
| | | DRAWN - | REVISED - |
| | PLOT SCALE = 10.0000 ' / IN. | CHECKED - | REVISED - |
| | PLOT DATE = 12/9/2009 | DATE - | REVISED - |

**STATE OF ILLINOIS**
**DEPARTMENT OF TRANSPORTATION**

**US 136**
**CULVERT CROSS SECTIONS**

SCALE: | SHEET NO. OF SHEETS | STA. 588+25.00 TO STA. 588+25.00

| F.A.P. RTE. | SECTION | COUNTY | TOTAL SHEETS | SHEET NO. |
|---|---|---|---|---|
| 315 | * | McLean | 115 | 109 |
| *(101,102X)R,RS-2 & 55RS-PRK LN | | CONTRACT NO. 70507 | | |
| | | ILLINOIS FED. AID PROJECT | | |