NOT TO SCALE

PAVEMENT MARKING LEGEND

- 1 4" (100) SKIP-DASH (YELLOW)
- 2 4" (100) SOLID (YELLOW)
- 3 12" (300) DIAGONAL (YELLOW)
- 4 4" (100) DOUBLE YELLOW (NARROW)
- 8 4" (100) SOLID (WHITE)
- 9 12" (300) DIAGONAL (WHITE)
- 10 6" (150) CROSS WALK (WHITE)
- 11 24" (600) STOP BAR (WHITE)

THERMOPLASTIC LIMITS
FROM 310+03 TO 323+68.26 (U.S. 36)
AND ALL OF IL 130 (NORTH)

PAVING LIMITS FOR
IL 130 (NORTH) END
AT STA. 3+33

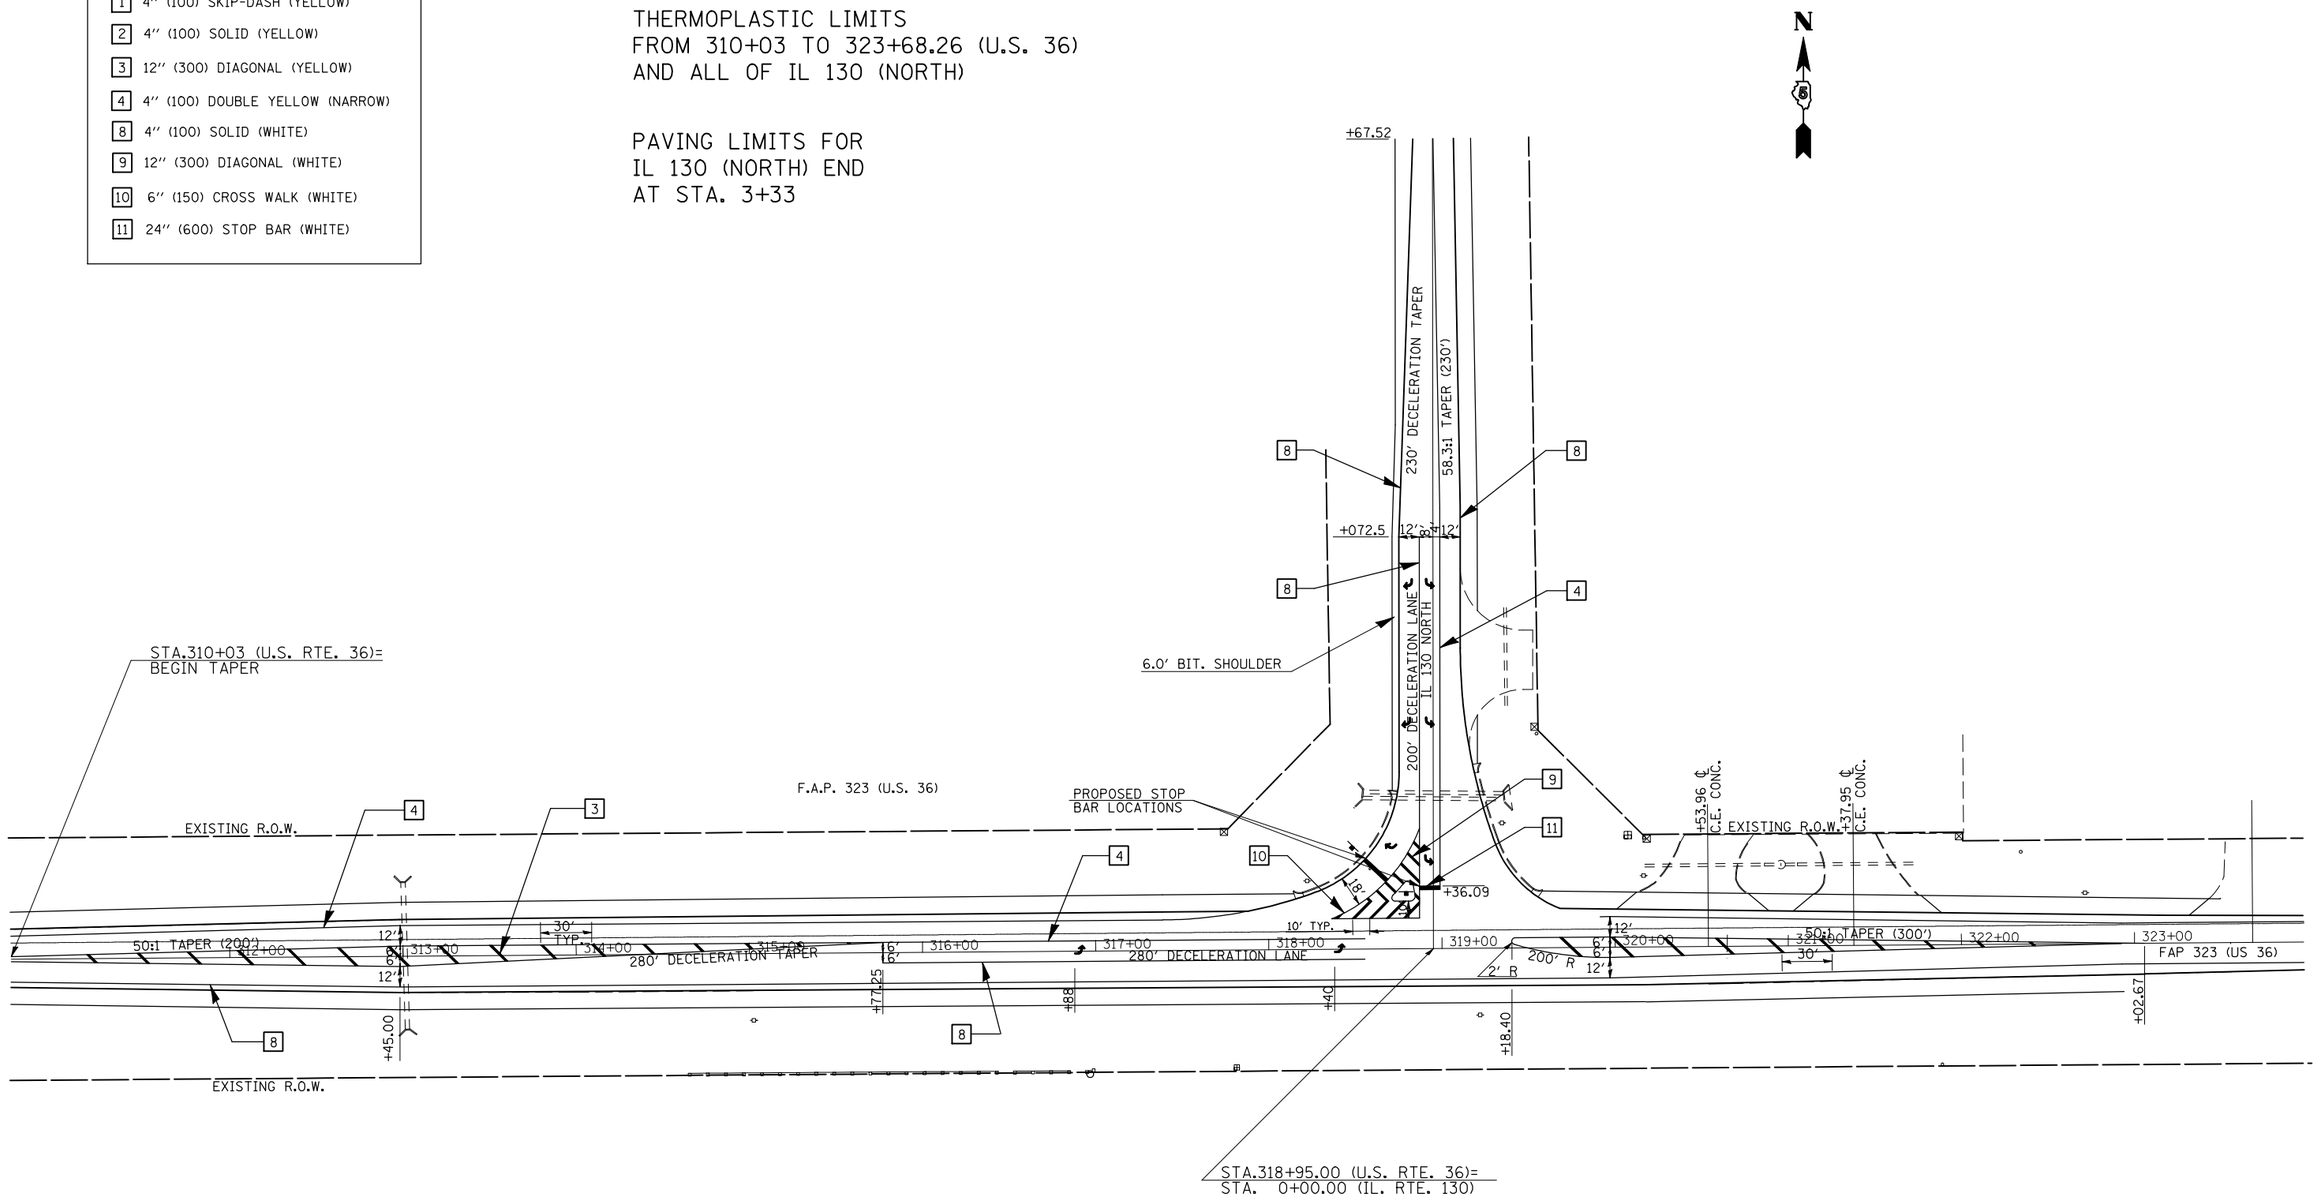

*DOUGLAS & EDGAR

FILE NAME =	USER NAME = shererjm	DESIGNED - JMS	REVISED -	STATE OF ILLINOIS DEPARTMENT OF TRANSPORTATION	STRIPING DETAILS IL 130 NORTH			F.A. RTE.	SECTION	COUNTY	TOTAL SHEETS	SHEET NO.
c:\pw_work\PWIDOT\SHERERJM\d0115071\70760Details.dgn		DRAWN - JMS	REVISED -					323	(145,146)RS-3 & 147RS-5)	*	27	19
	PLOT SCALE = 40.0000 ' / IN.	CHECKED - JMS	REVISED -							CONTRACT NO. 70760		
	PLOT DATE = 11/27/2009	DATE - 12/29/08	REVISED -		SCALE: N/A	SHEET NO. 3 OF 4 SHEETS	STA. TO STA.		ILLINOIS	FED. AID PROJECT		