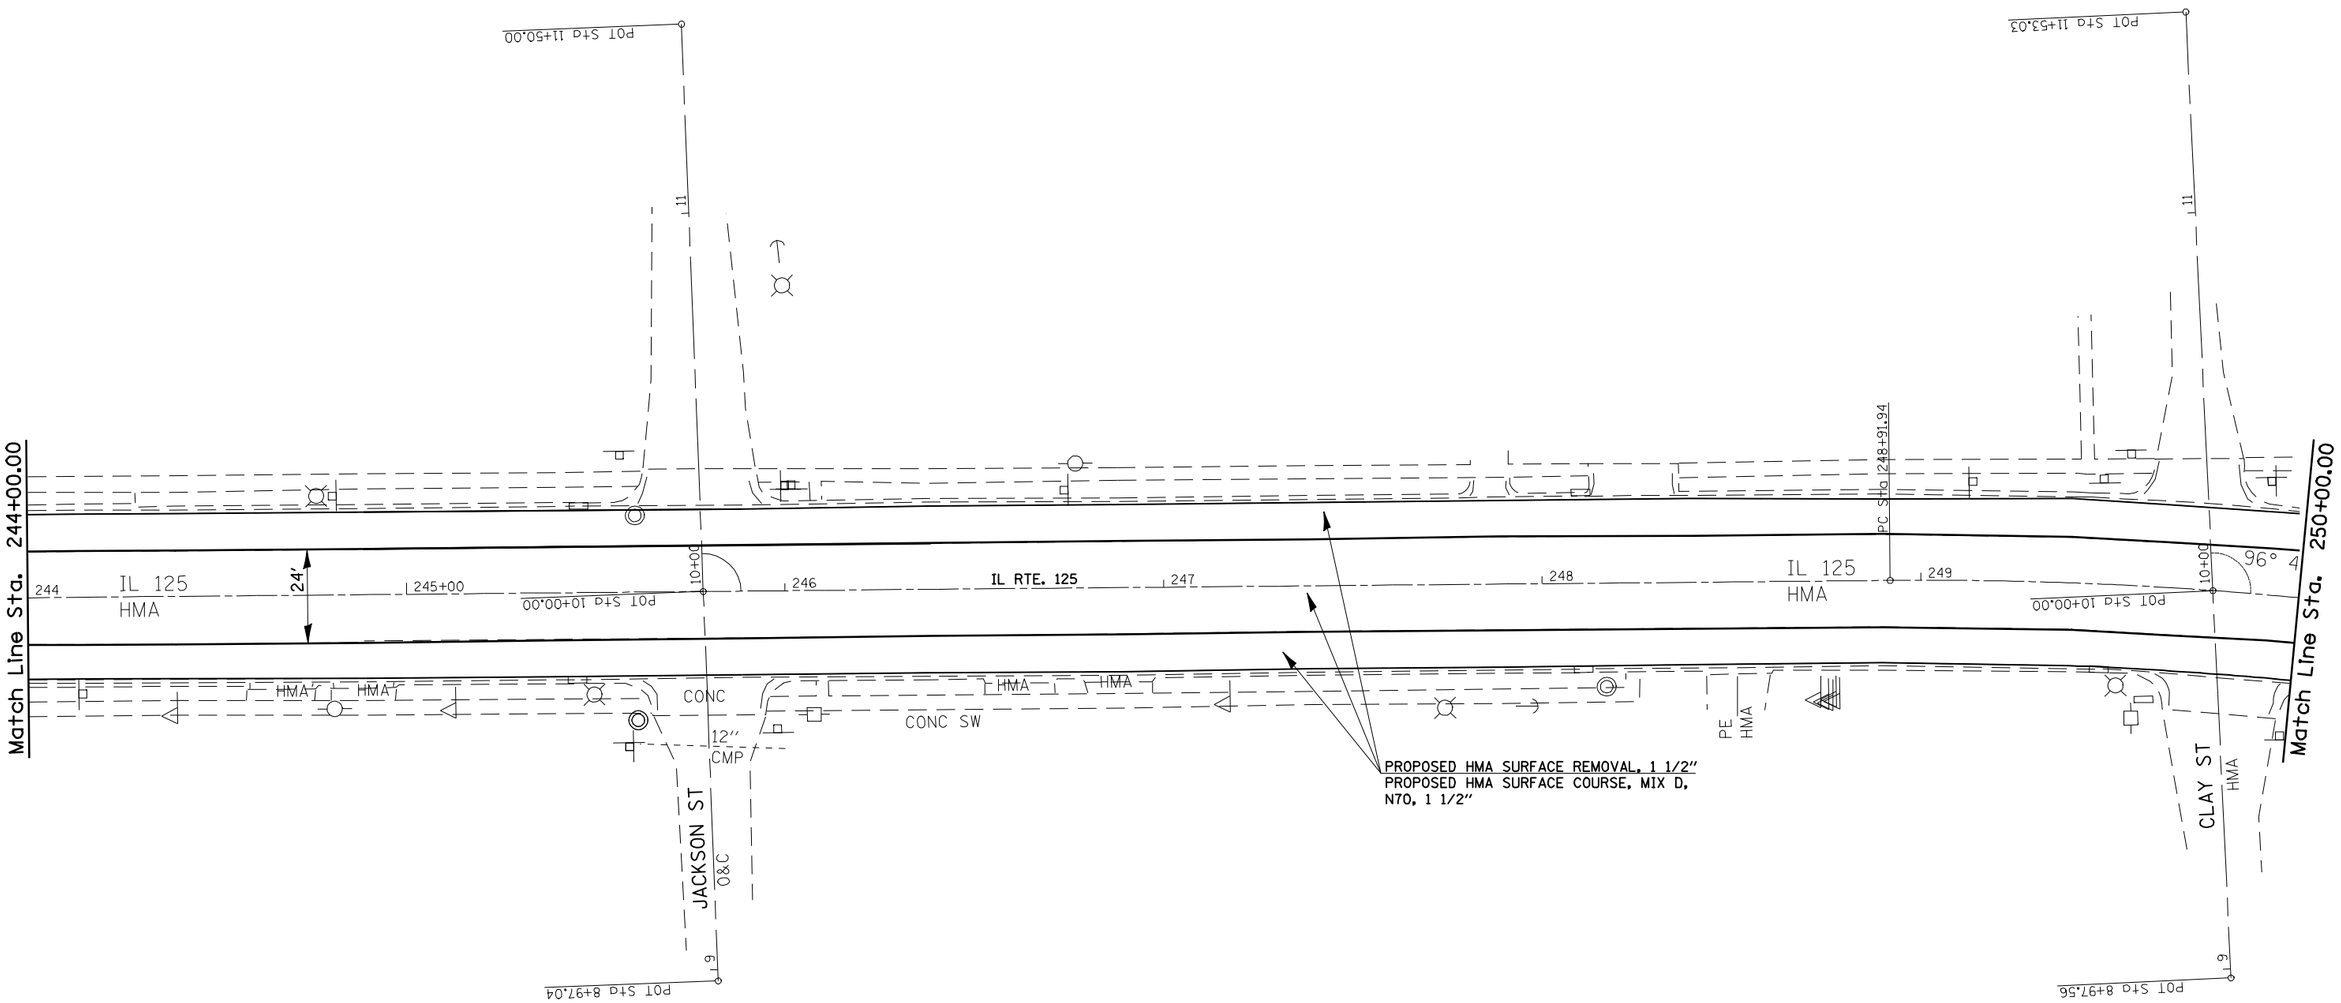

FILE NAME = c:\pw_work\PWIDOT\COXTE\dms84394\D672C49-sht-plan-20.dgn	USER NAME = coxte	DESIGNED -	REVISED -
		DRAWN -	REVISED -
	PLOT SCALE = 40.0000 ' / IN.	CHECKED -	REVISED -
	PLOT DATE = Dec-18-2009 04:48:58PM	DATE -	REVISED -

STATE OF ILLINOIS
DEPARTMENT OF TRANSPORTATION

PLAN SHEETS – 20 SCALE

SCALE: 1" = 20' | SHEET NO. OF SHEETS | STA. | TO STA.

F.A.P. RTE.	SECTION	COUNTY	TOTAL SHEETS	SHEET NO.
67	105(RS-6) 106(RS-4)	•	88	36
		CONTRACT NO. 72C49		
FED. ROAD DIST. NO.	ILLINOIS	FED. AID PROJECT		