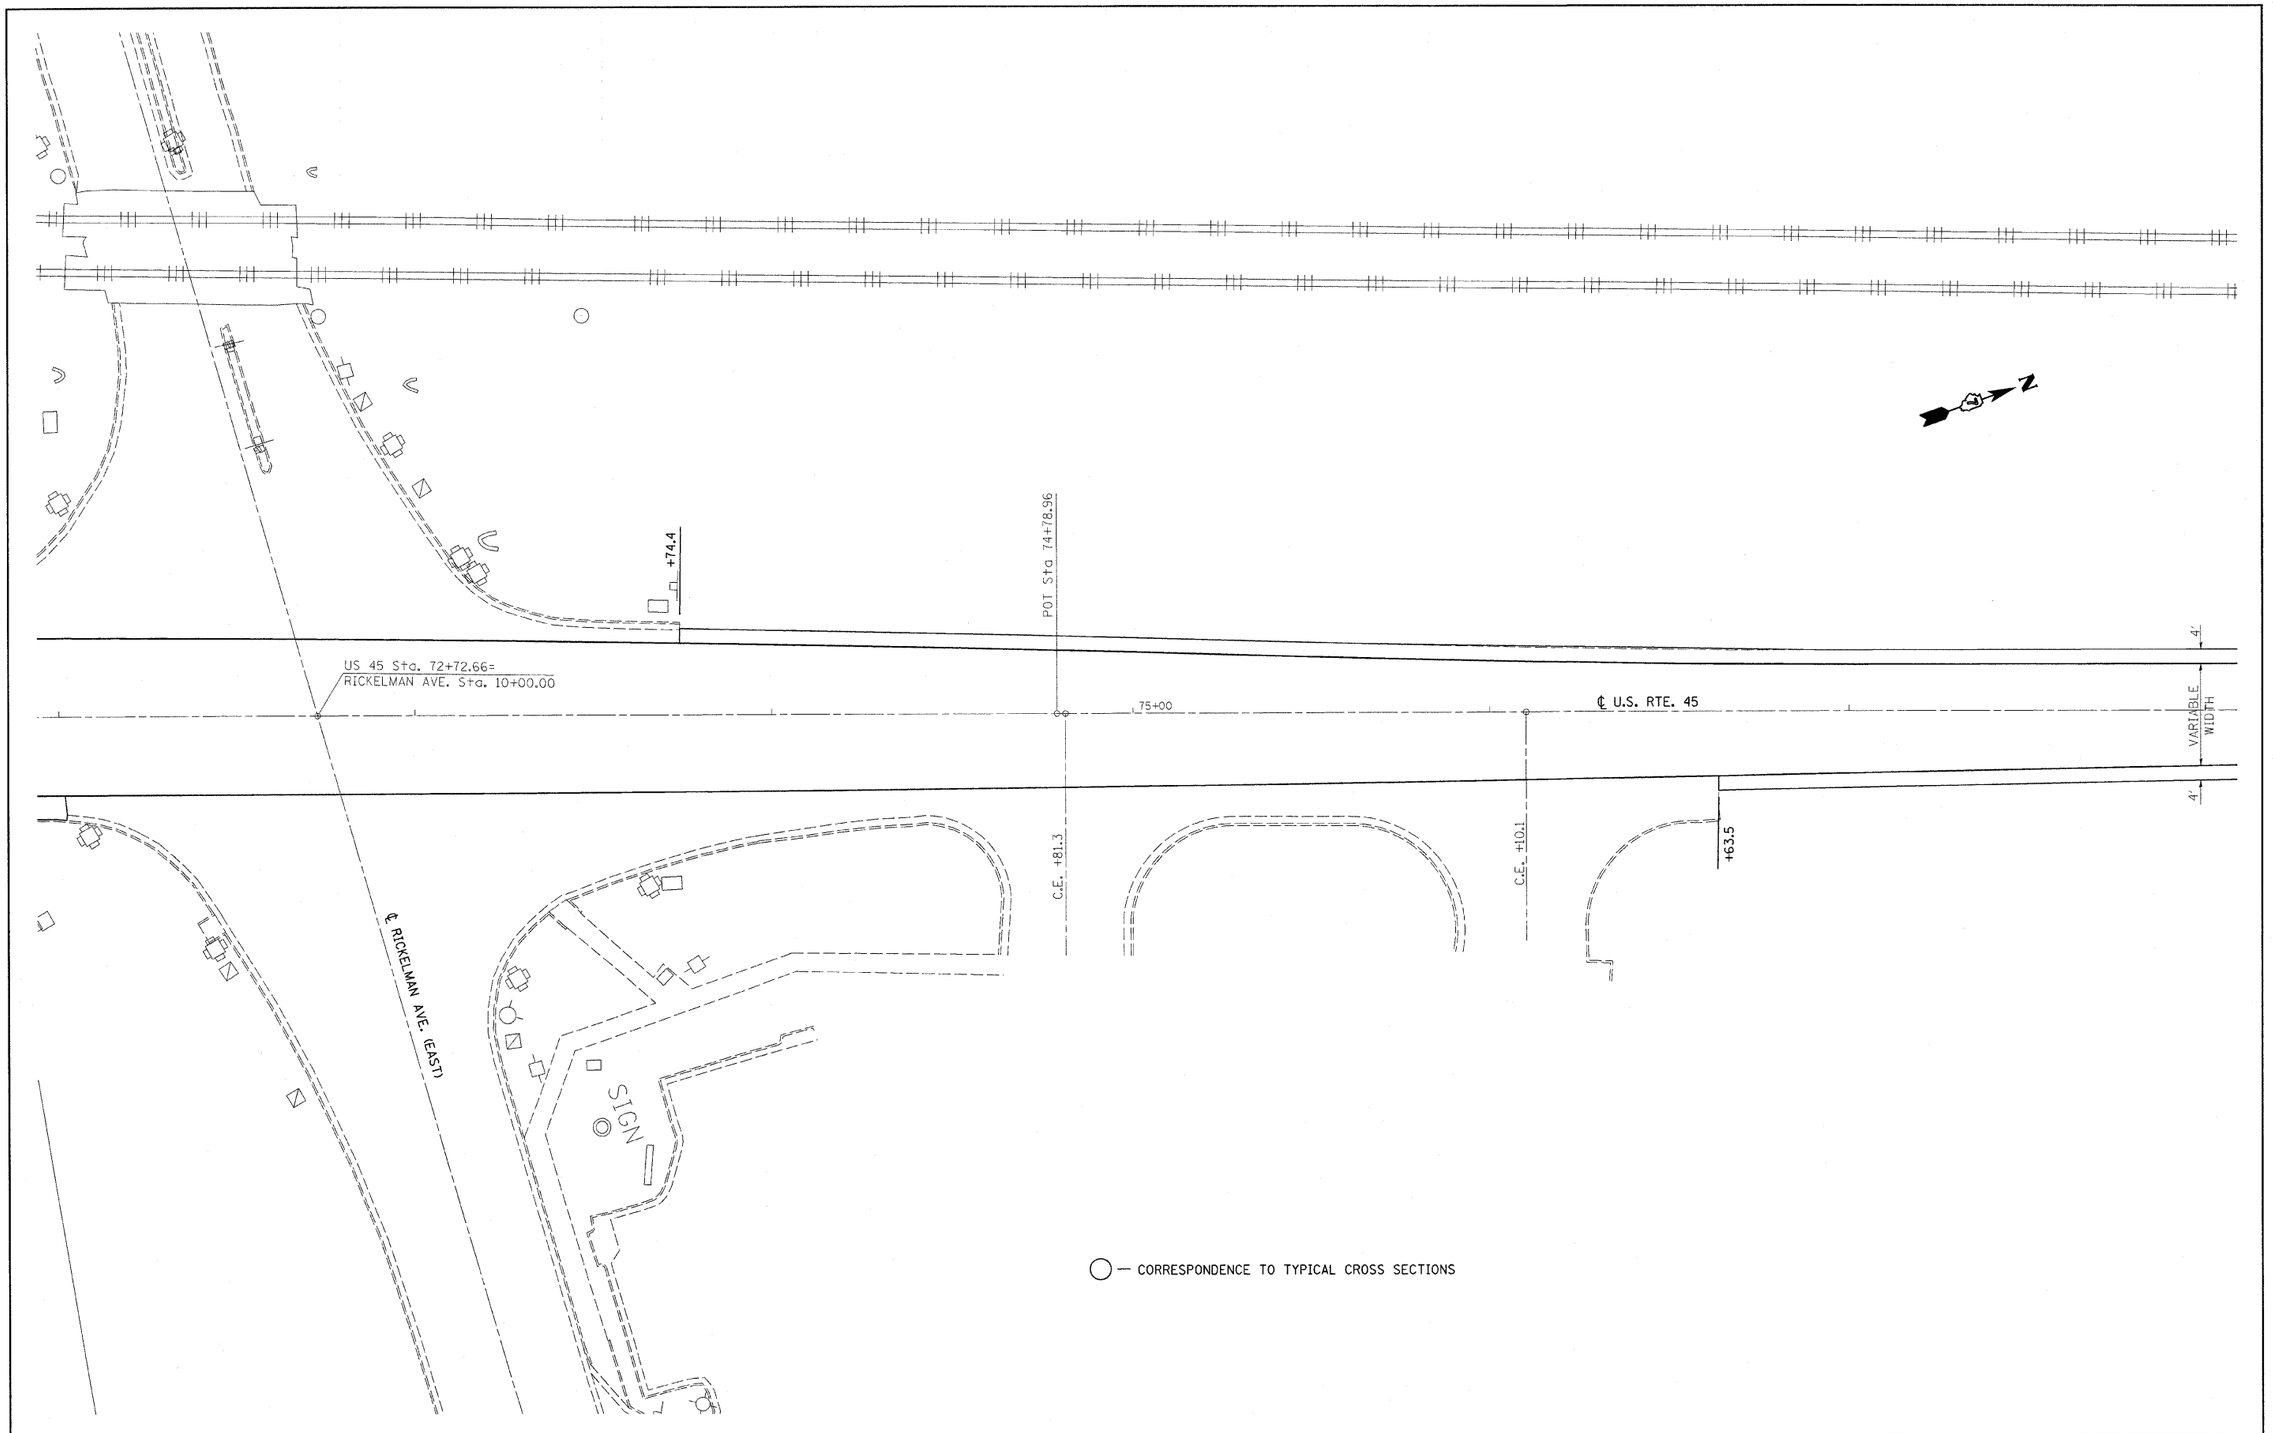

◯ — CORRESPONDENCE TO TYPICAL CROSS SECTIONS

FILE NAME = c:\pw_work\PWIDOT\SWARTZRW\d0168672\D774430-sht-plan.dgn	USER NAME = swartzrw	DESIGNED -	REVISED -
		DRAWN -	REVISED -
	PLOT SCALE = 20.0000 ' / IN.	CHECKED -	REVISED -
	PLOT DATE = 12/11/2009	DATE -	REVISED -

STATE OF ILLINOIS
DEPARTMENT OF TRANSPORTATION

PLAN SHEET

SCALE: 20 | SHEET NO. 5 OF 7 SHEETS | STA. 72+00 | TO STA. 78+00

F.A.P. RTE.	SECTION	COUNTY	TOTAL SHEETS	SHEET NO.
328	(12R)RS-1	EFFINGHAM	54	20
		CONTRACT NO. 74430		
	ILLINOIS	FED. AID PROJECT		