F.A.P. RTE.	SECTION	COUNTY	TOTAL SHEETS	SHEET NO.
310	60-15HB-3	MADISON	93	14
STA.	TO STA.			
FED. ROAD DIST. NO.	ILLINOIS	FED. AID PROJECT		

CONTRACT NO. 76706

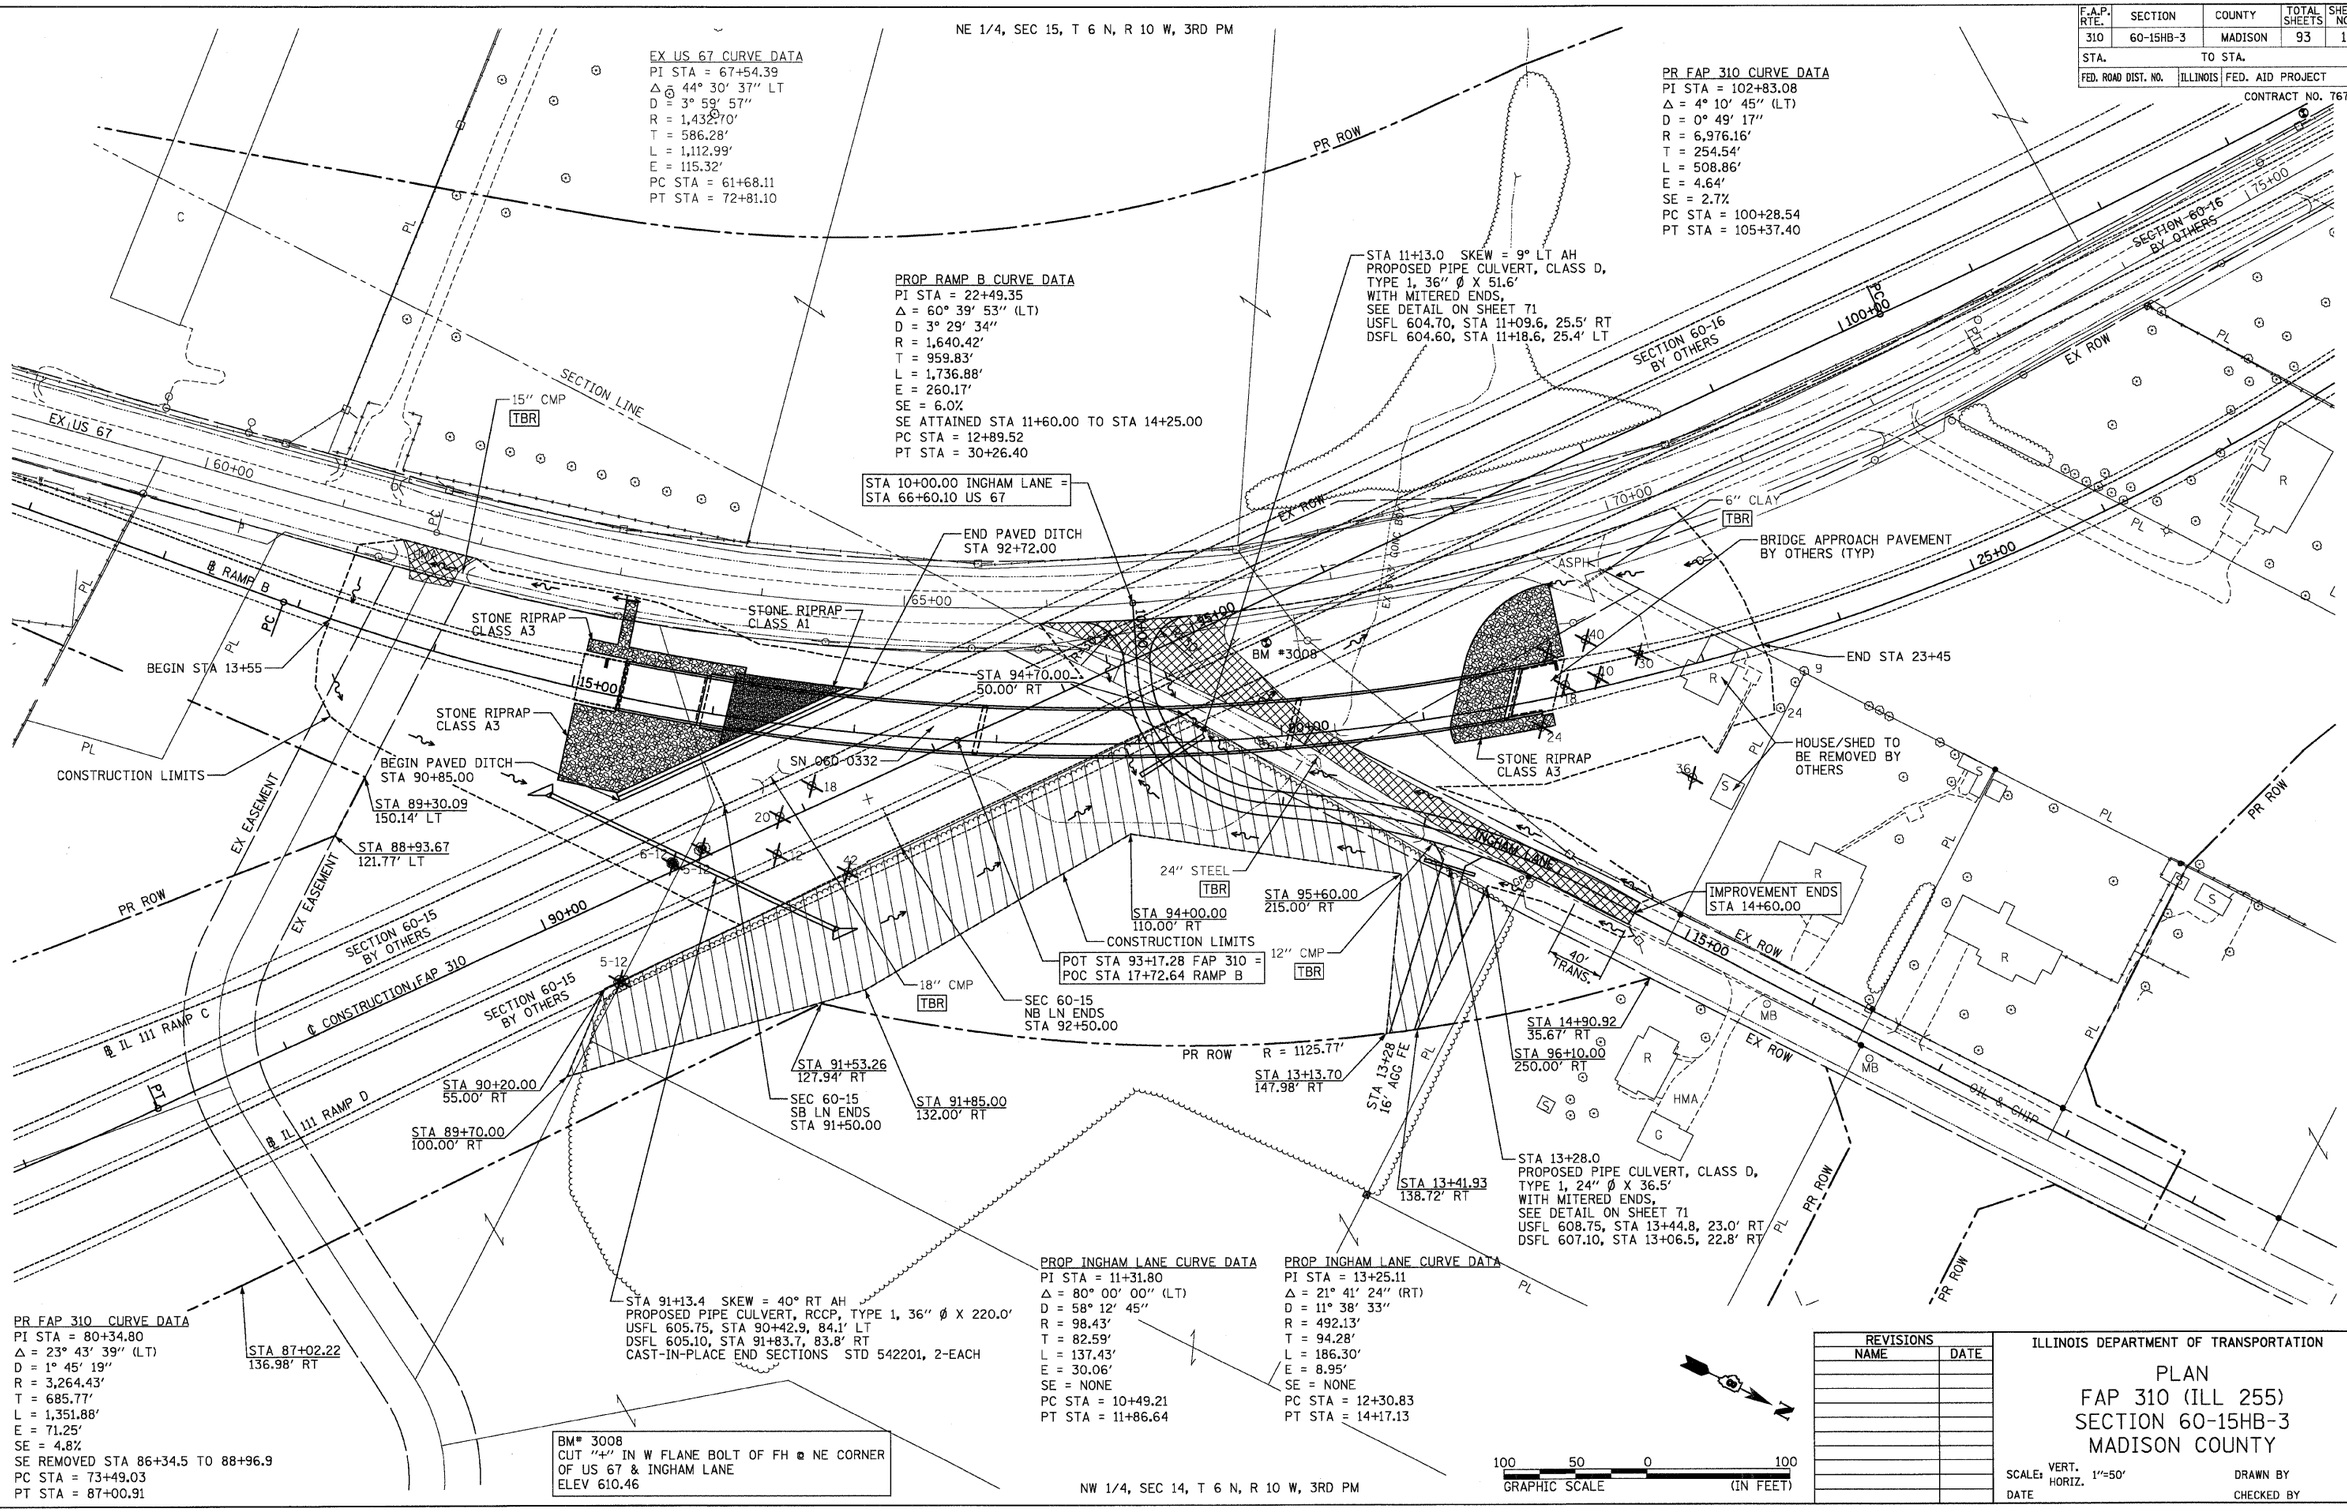

REVISIONS	
NAME	DATE

ILLINOIS DEPARTMENT OF TRANSPORTATION

PLAN
FAP 310 (ILL 255)
SECTION 60-15HB-3
MADISON COUNTY

SCALE: VERT. 1"=50' HORIZ.
DATE
DRAWN BY
CHECKED BY

11/12/2008

p:\DOFiles\920202A\dflipower-bridge\roadplans\plansprofiles\plan-0515HB1.dgn