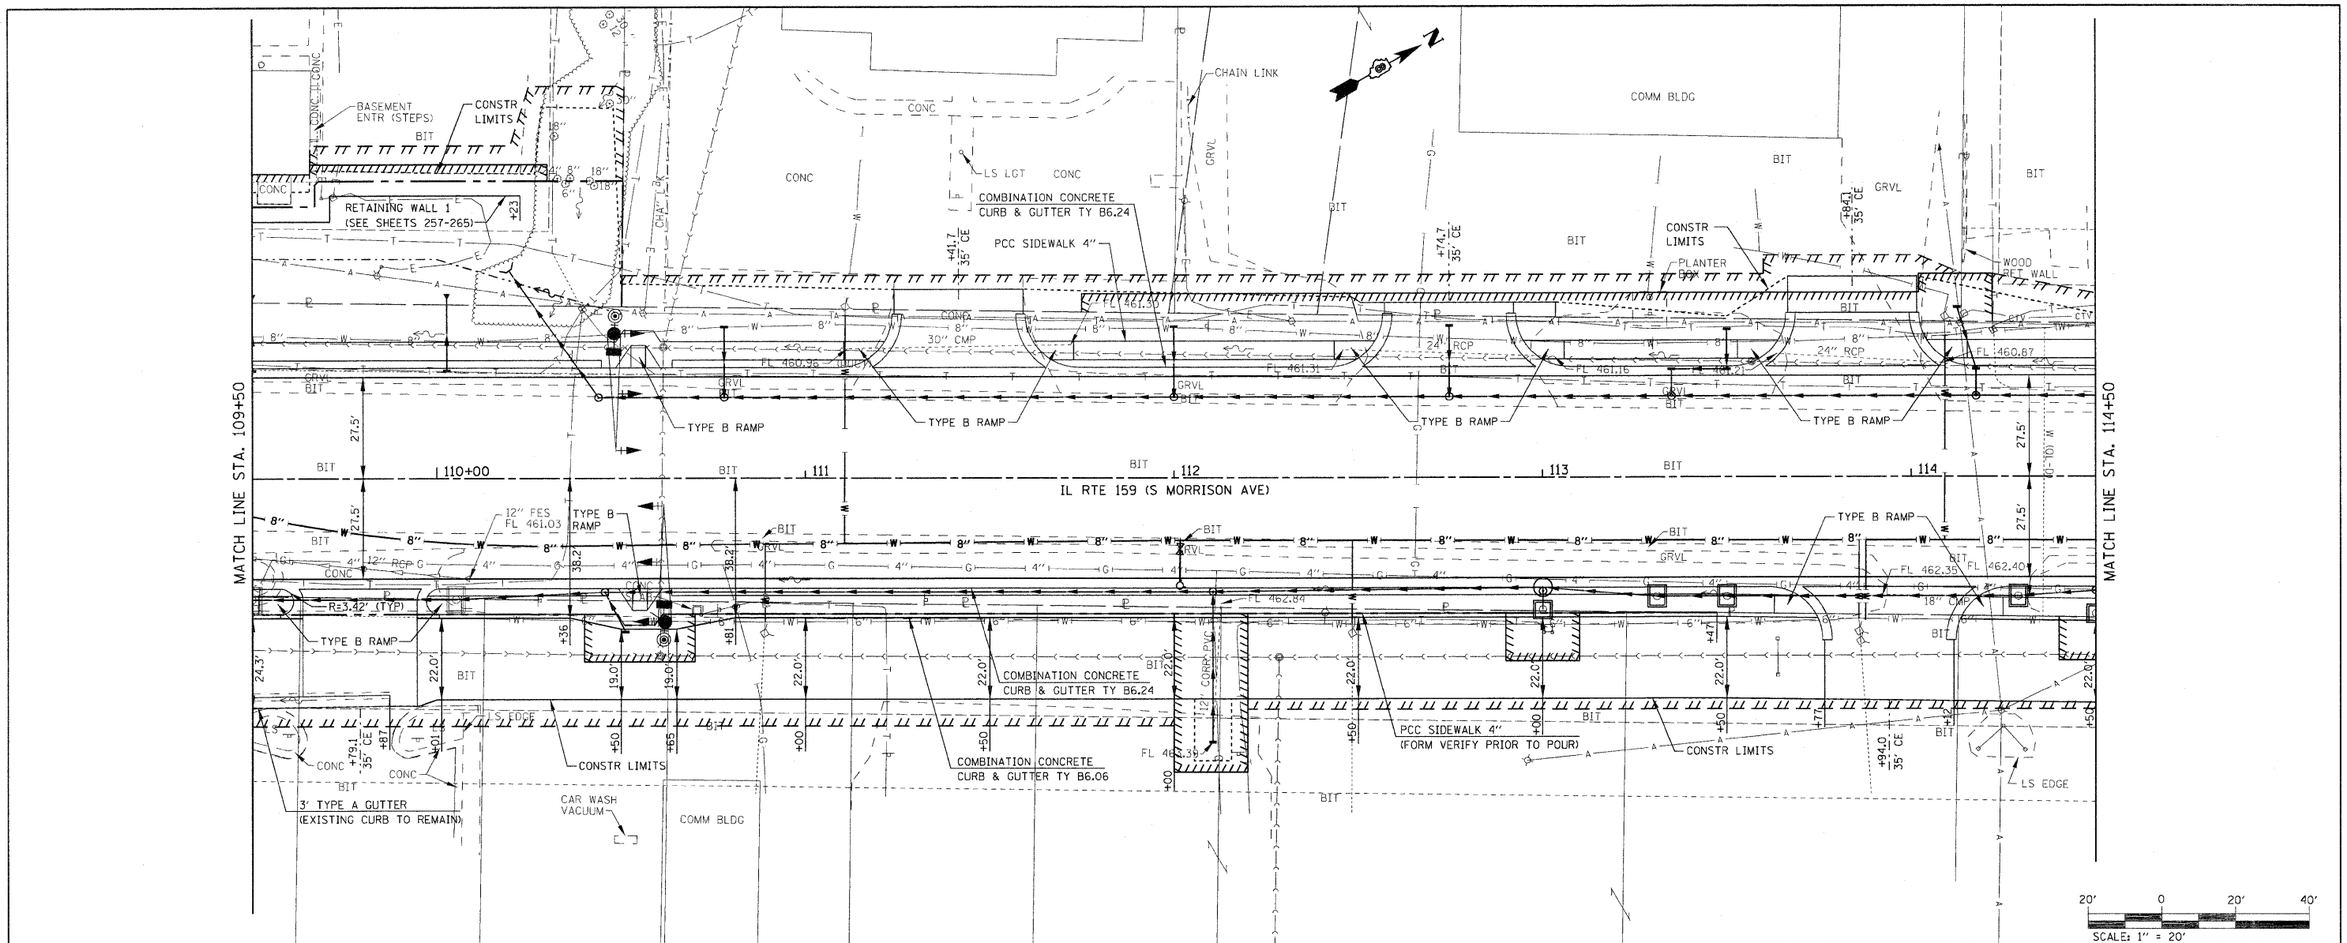

FILE NAME = P:\Projects\513501\CADD\DGN\D876830-sht-plnprf.dgn	USER NAME = default	DESIGNED -	REVISED -
		DRAWN -	REVISED -
	PLOT SCALE = 20.0000 ' / IN.	CHECKED -	REVISED -
	PLOT DATE = 11/13/2009	DATE -	REVISED -

STATE OF ILLINOIS
DEPARTMENT OF TRANSPORTATION

PLAN/PROFILE
IL ROUTE 159

SCALE: 1" = 20' | SHEET NO. 3 OF 24 SHEETS | STA. 109+50.00 TO STA. 114+50.00

F.A.P. RTE.	SECTION	COUNTY	TOTAL SHEETS	SHEET NO.
600	60-(30,31,128)-1	MADISON/ST. CLAIR	399	59

CONTRACT NO. 76830

FED. ROAD DIST. NO. | ILLINOIS | FED. AID PROJECT