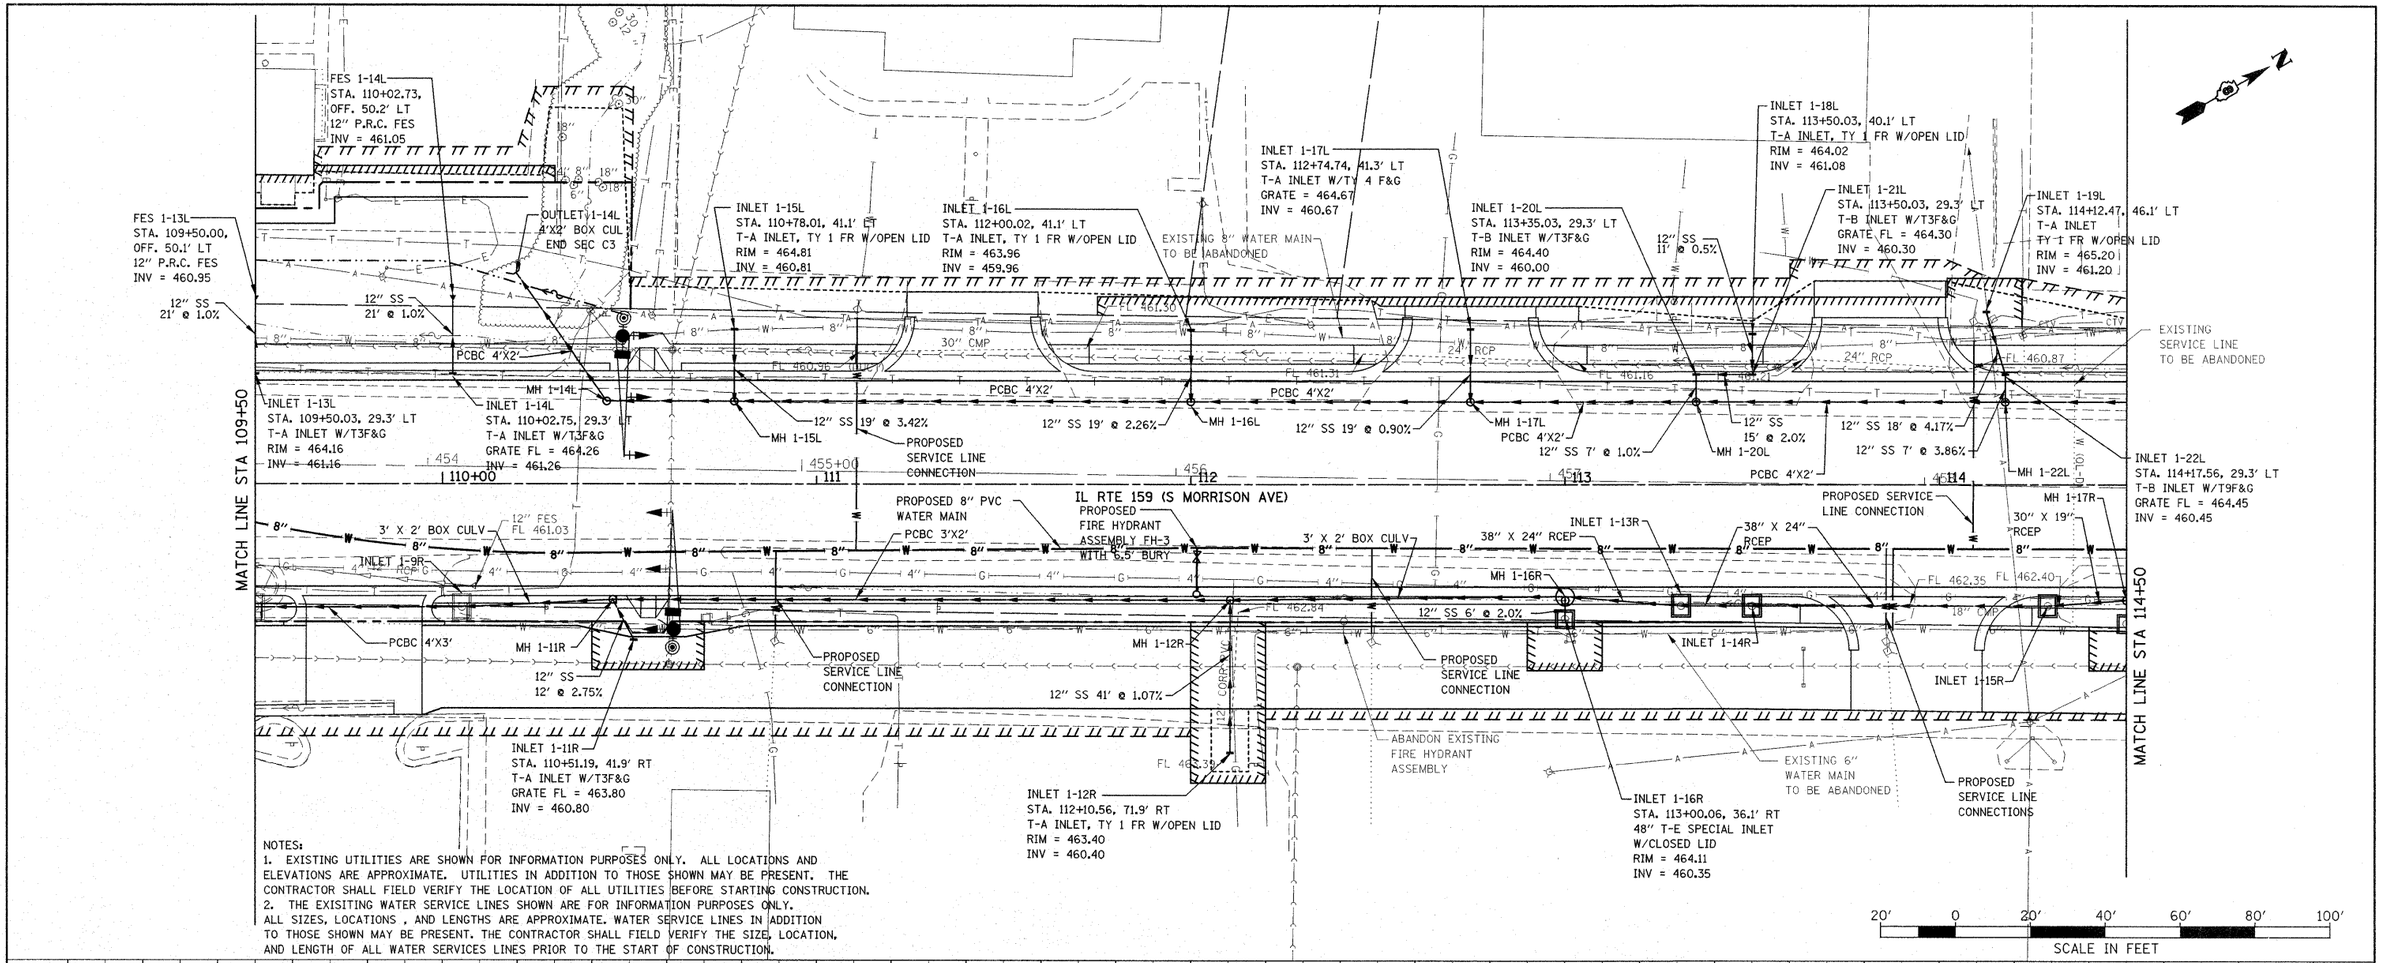

NOTES:
1. EXISTING UTILITIES ARE SHOWN FOR INFORMATION PURPOSES ONLY. ALL LOCATIONS AND ELEVATIONS ARE APPROXIMATE. UTILITIES IN ADDITION TO THOSE SHOWN MAY BE PRESENT. THE CONTRACTOR SHALL FIELD VERIFY THE LOCATION OF ALL UTILITIES BEFORE STARTING CONSTRUCTION.
2. THE EXISITING WATER SERVICE LINES SHOWN ARE FOR INFORMATION PURPOSES ONLY. ALL SIZES, LOCATIONS , AND LENGTHS ARE APPROXIMATE. WATER SERVICE LINES IN ADDITION TO THOSE SHOWN MAY BE PRESENT. THE CONTRACTOR SHALL FIELD VERIFY THE SIZE, LOCATION, AND LENGTH OF ALL WATER SERVICES LINES PRIOR TO THE START OF CONSTRUCTION.

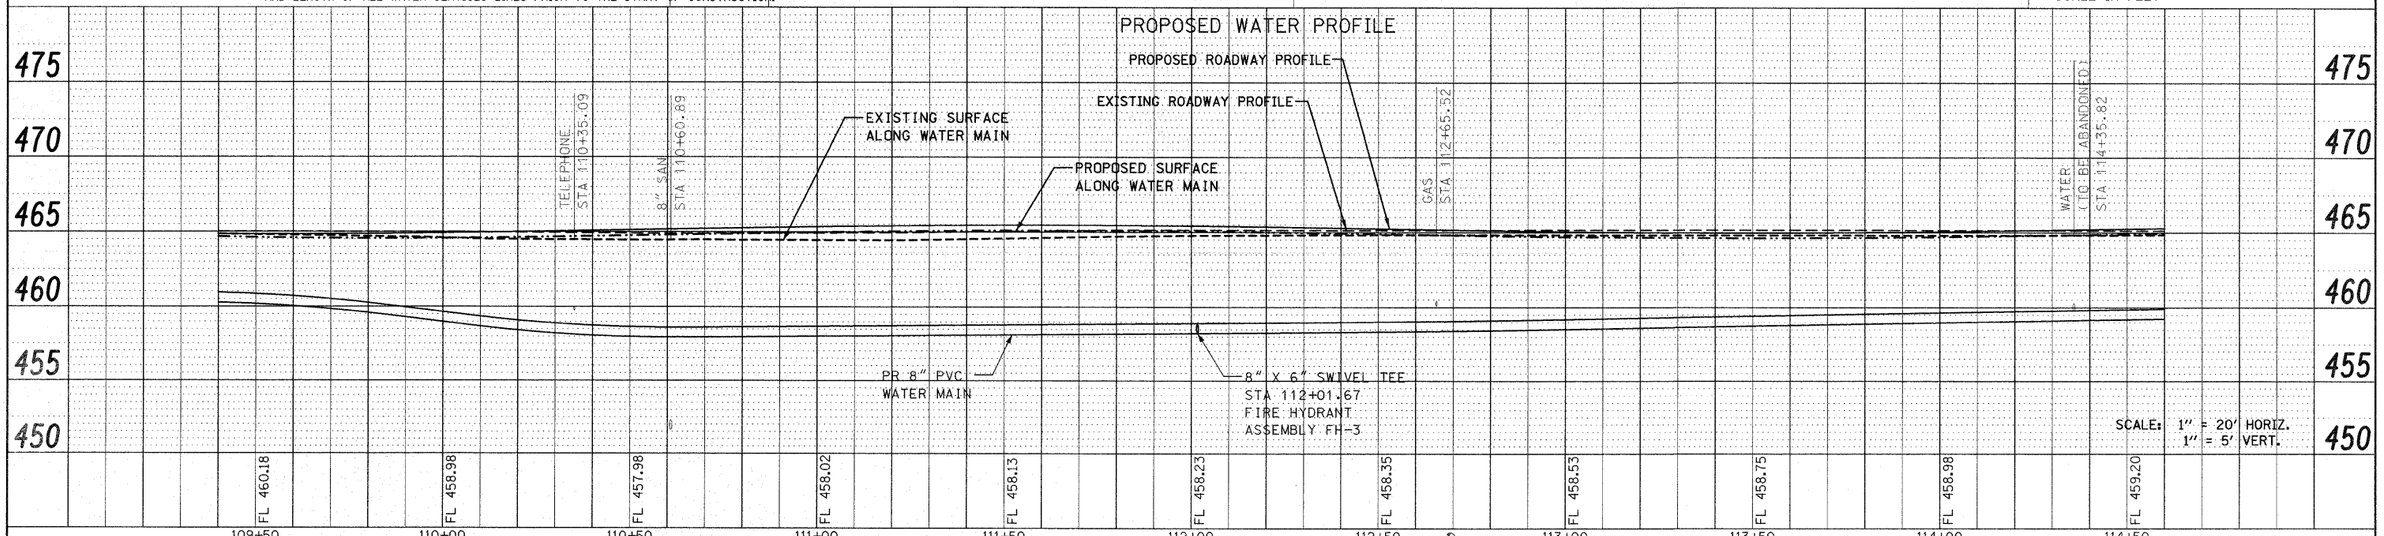

FILE NAME = P:\Projects\513501\CADD\DGN\D876830-sht-drain.dgn	USER NAME = default	DESIGNED -	REVISED -
	PLOT SCALE = 20.0000 ' / IN.	DRAWN -	REVISED -
	PLOT DATE = 12/17/2009	CHECKED -	REVISED -
		DATE -	REVISED -

STATE OF ILLINOIS
DEPARTMENT OF TRANSPORTATION

DRAINAGE AND UTILITY PLAN/PROFILE
IL ROUTE 159

SCALE: 1" = 20' | SHEET NO. 7 OF 33 SHEETS | STA 109+50.00 TO STA 114+50.00

F.A.P. RTE.	SECTION	COUNTY	TOTAL SHEETS	SHEET NO.
600	60-(30,31,128)-1	MADISON/ST. CLAIR	399	95
		CONTRACT NO. 76830		
FED. ROAD DIST. NO.	ILLINOIS	FED. AID PROJECT		

PLAN — SURVEYED / DRAWN / ALIGNMENT CHECKED / R.T. OF W.V. CHECKED / CADD FILE NAME / NOTE BOOK / NO. / BY / DATE

PROFILE — SURVEYED / DRAWN / GRADES CHECKED / B.M. NOTED / STRUCTURE NO'S ATTND. CK'ND / NOTE BOOK / NO. / BY / DATE