PLAN
SURVEYED
PLOTTED
CHANGES CHECKED
R.M. NOTED
STRUCTURE NOTATING CHKD
NOTE BOOK
NO.
BY
DATE

PROFILE
SURVEYED
PLOTTED
CHANGES CHECKED
R.M. NOTED
STRUCTURE NOTATING CHKD
NOTE BOOK
NO.
BY
DATE

PROPOSED STORM SEWER PROFILE

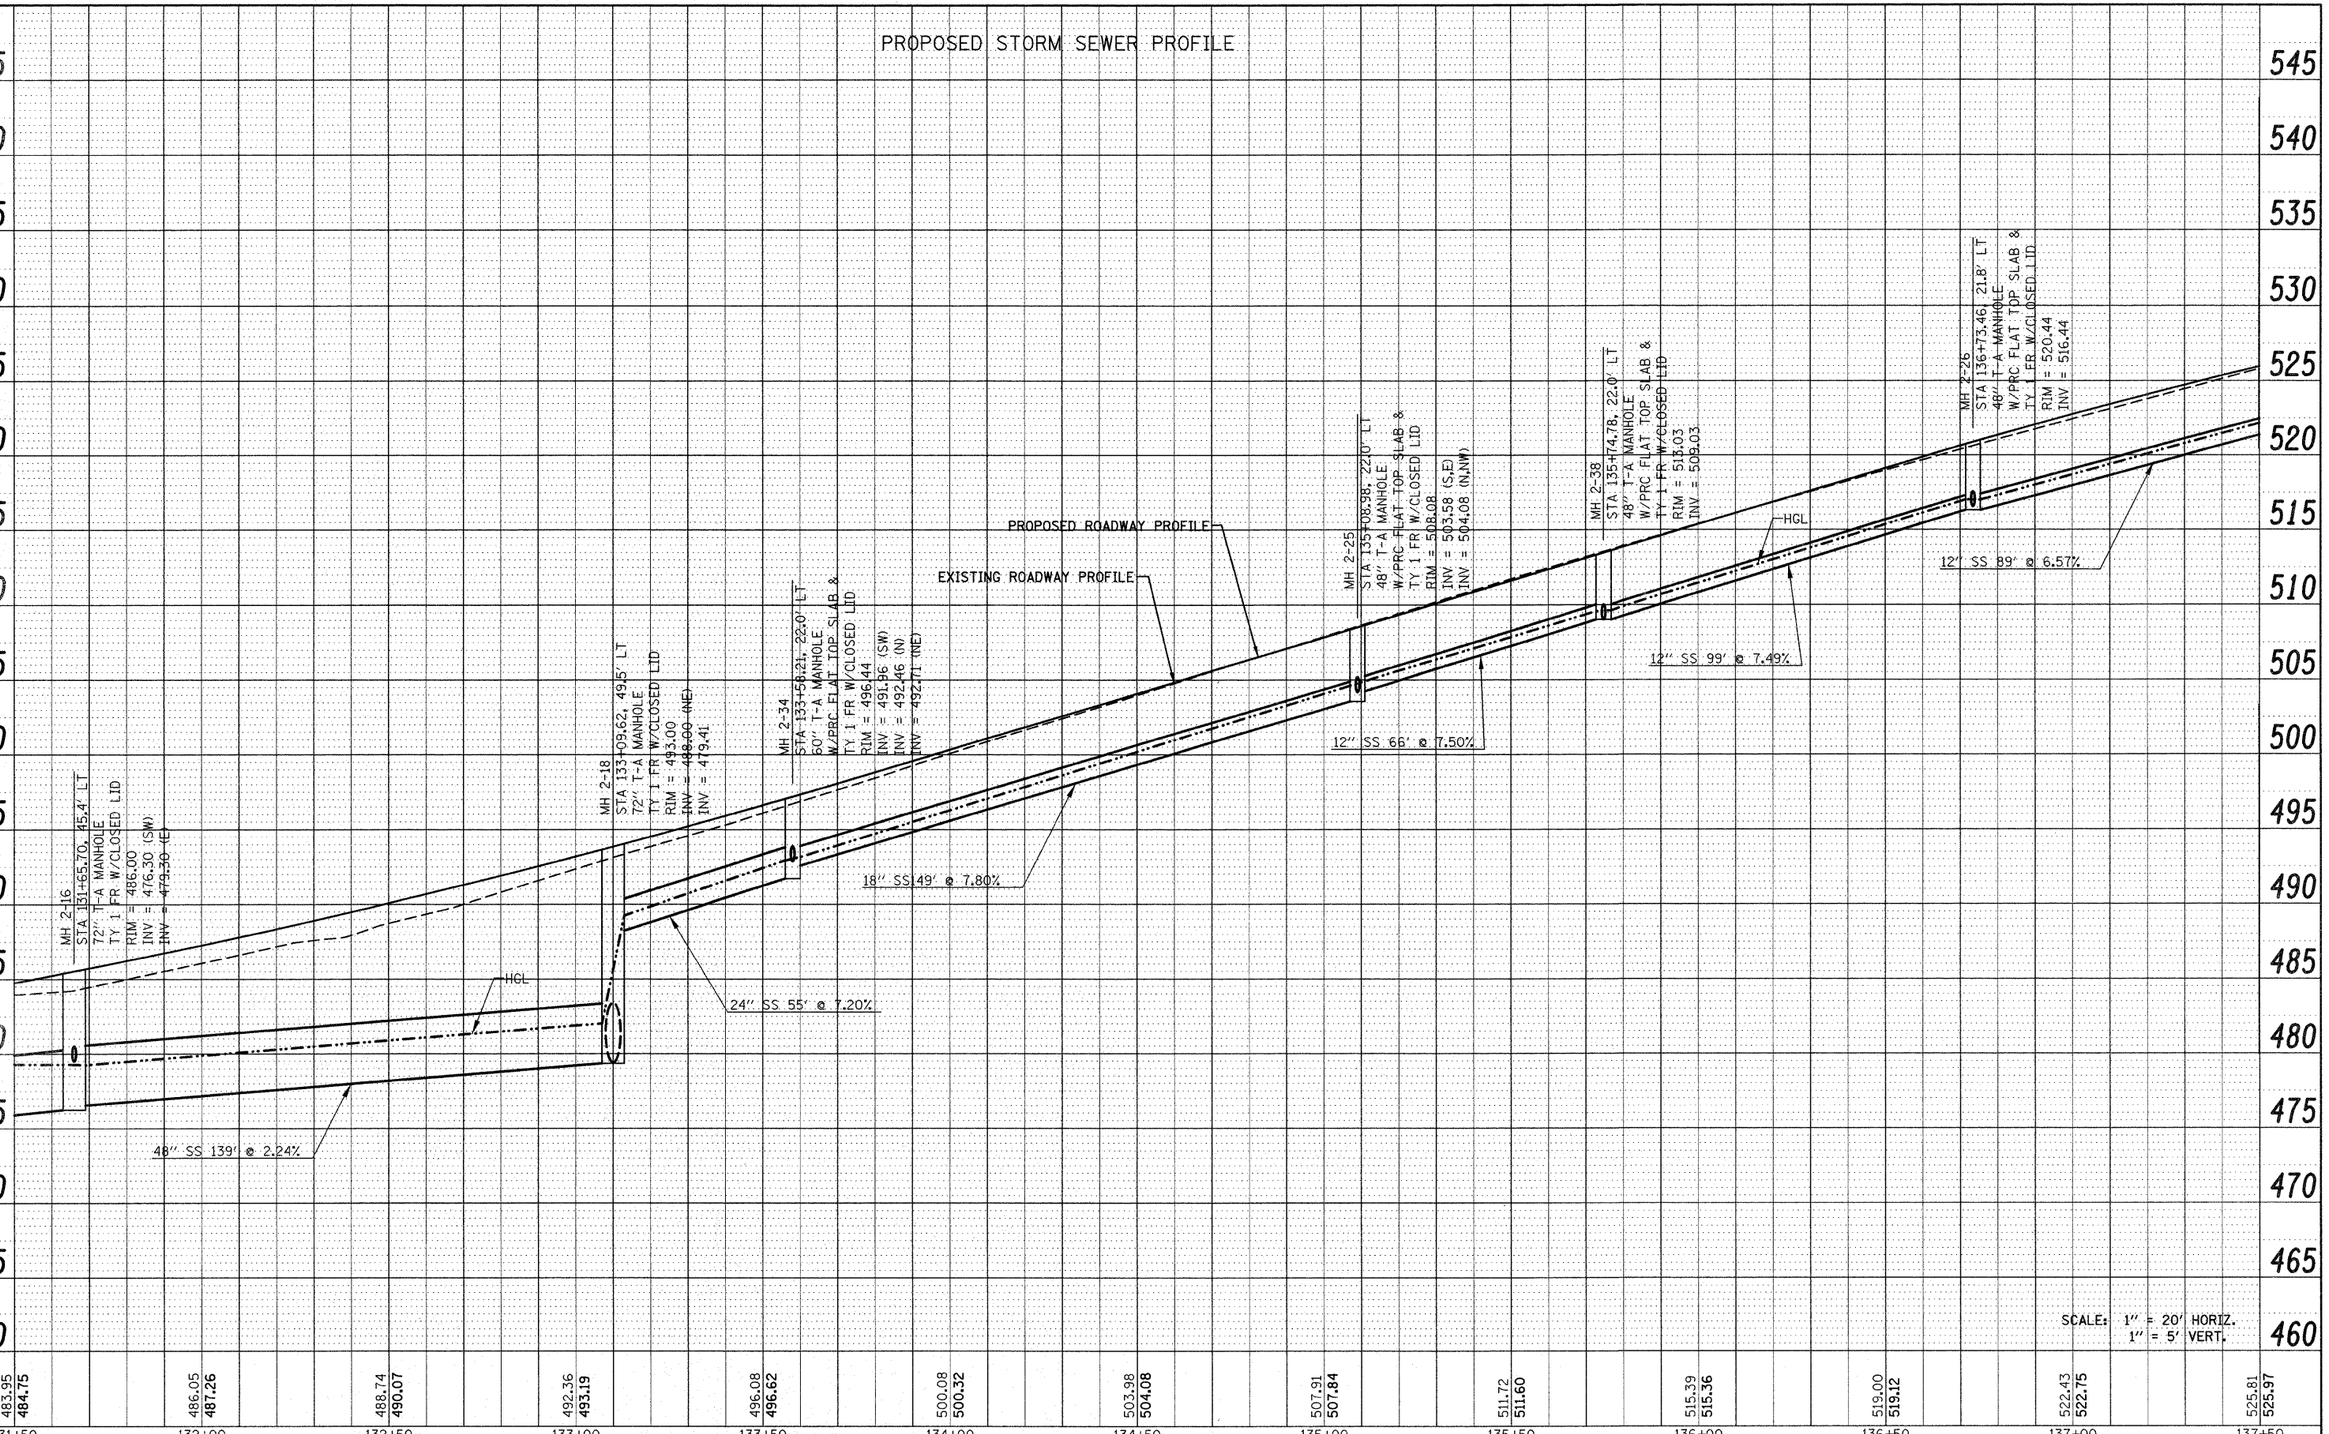

SCALE: 1" = 20' HORIZ.
1" = 5' VERT.

483.95 / 484.75	486.05 / 487.26	488.74 / 490.07	492.36 / 493.19	496.08 / 496.62	500.08 / 500.32	503.98 / 504.08	507.91 / 507.84	511.72 / 511.60	515.39 / 515.36	519.00 / 519.12	522.43 / 522.75	525.81 / 525.97
131+50	132+00	132+50	133+00	133+50	134+00	134+50	135+00	135+50	136+00	136+50	137+00	137+50

Rev.

FILE NAME = P:\Projects\SI3501\CADD\DGN\D876830-sht-drain.dgn	USER NAME = default	DESIGNED -	REVISED -
		DRAWN -	REVISED -
	PLOT SCALE = 20.0000 ' / IN.	CHECKED -	REVISED -
	PLOT DATE = 12/17/2009	DATE -	REVISED -

STATE OF ILLINOIS
DEPARTMENT OF TRANSPORTATION

DRAINAGE AND UTILITY PROFILE
IL ROUTE 159

SCALE: 1" = 20' | SHEET NO. 21 OF 33 SHEETS | STA 131+50.00 TO STA 137+50.00

F.A.P. RTE.	SECTION	COUNTY	TOTAL SHEETS	SHEET NO.
600	60-(30,31,128)-1	MADISON/ST. CLAIR	399	109
		CONTRACT NO. 76830		
FED. ROAD DIST. NO.	ILLINOIS	FED. AID PROJECT		