PLAN
SURVEYED — DATE
DRAWN — BY
ALIGNMENT CHECKED
RT. OF WAY CHECKED
CADD FILE NAME
NOTE BOOK
NO.

E CHURCH ST - WATER PROFILE

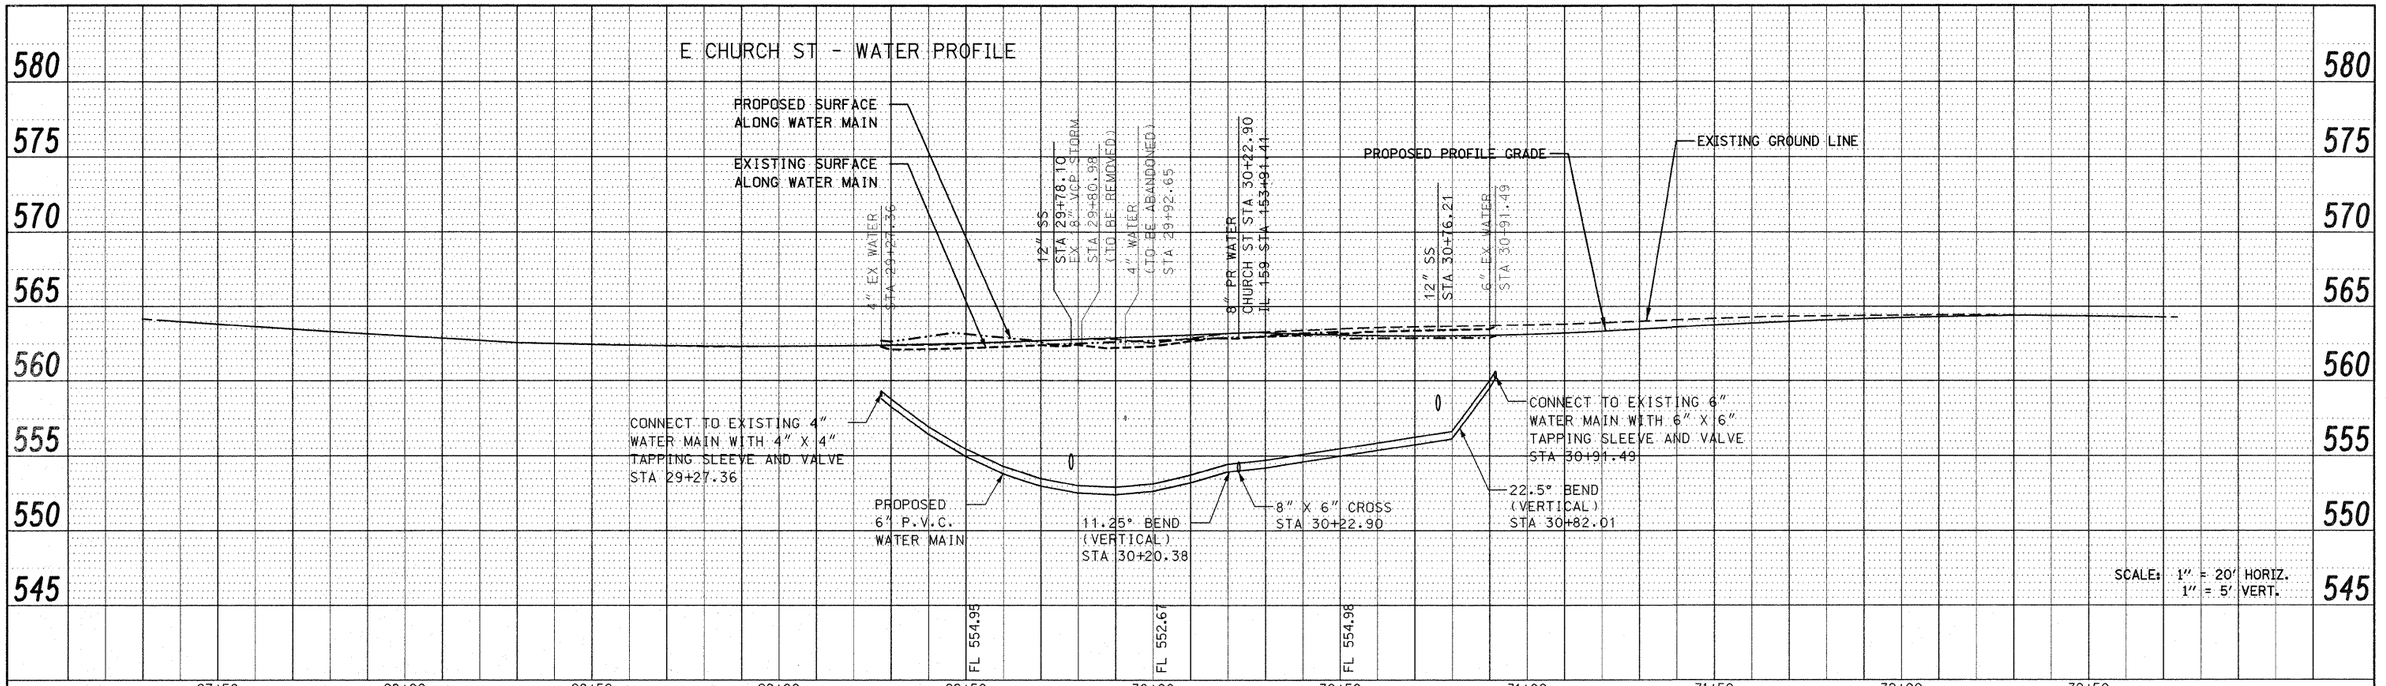

SCALE: 1" = 20' HORIZ.
1" = 5' VERT.

PROFILE
SURVEYED — DATE
DRAWN — BY
CHECKED
B.M. NOTED
STRUCTURE NOTATIONS CHKD
NOTE BOOK
NO.

E CHURCH ST - SANITARY PROFILE

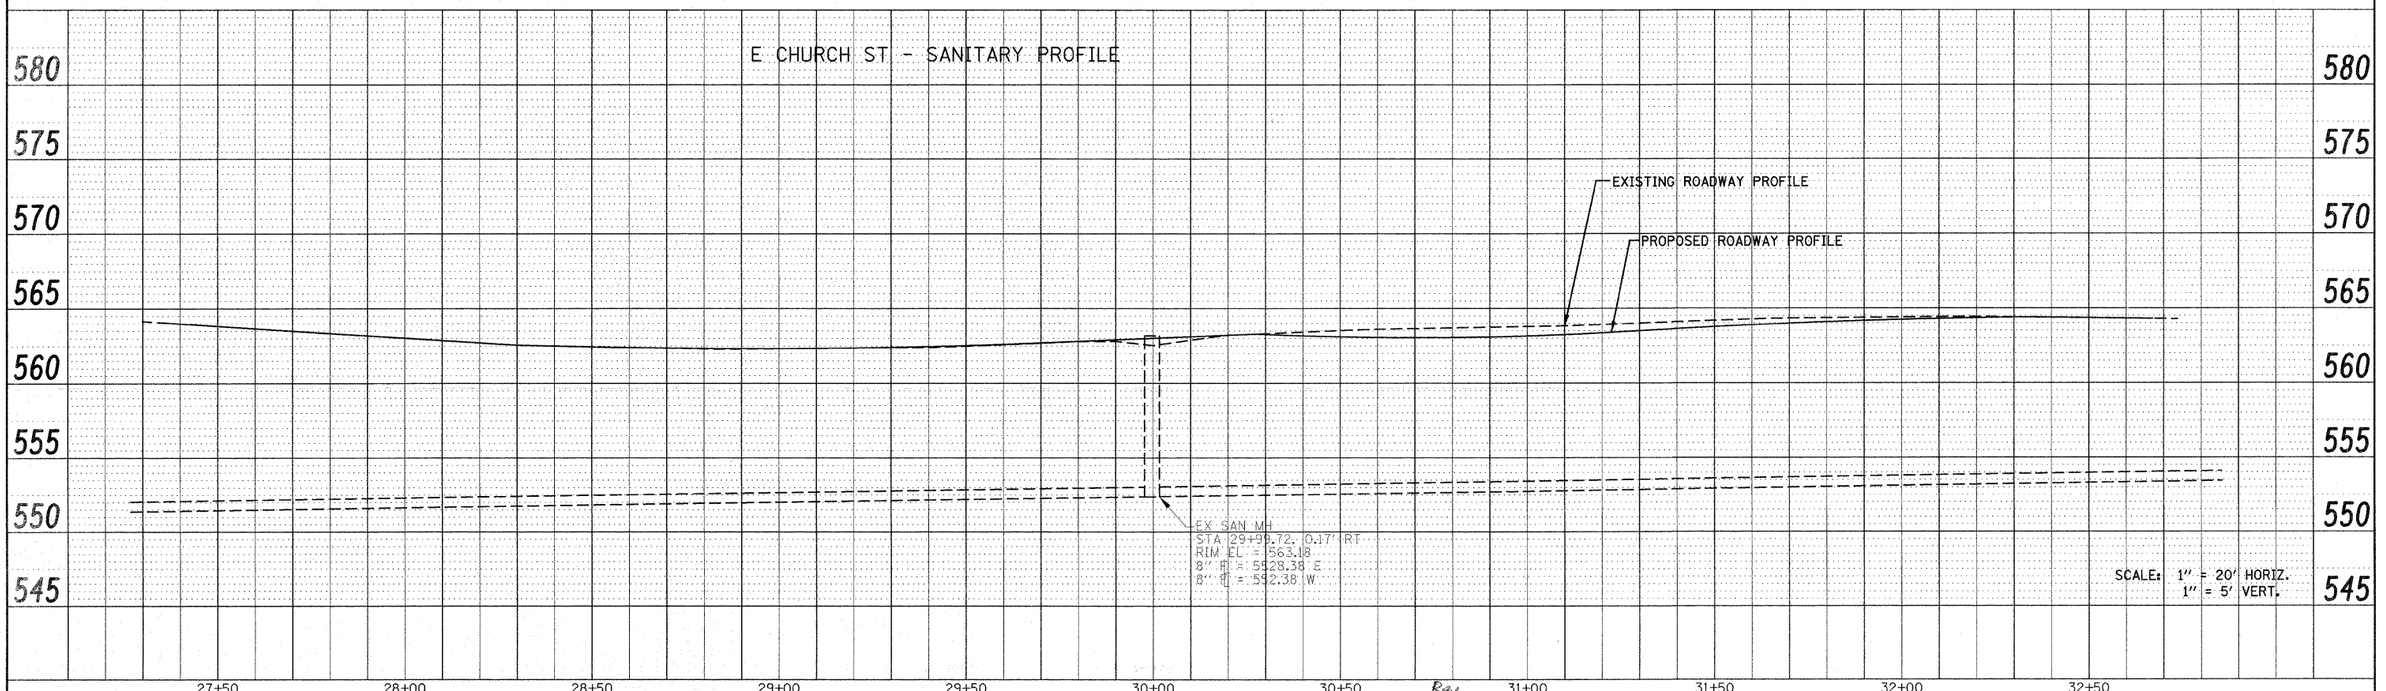

SCALE: 1" = 20' HORIZ.
1" = 5' VERT.

Rev.

FILE NAME = p:\projects\513501\cadd\dgn\D876830-sht-drain-sideroads.dgn	USER NAME = default	DESIGNED -	REVISED -
		DRAWN -	REVISED -
	PLOT SCALE = 20.0000 ' / IN.	CHECKED -	REVISED -
	PLOT DATE = 12/17/2009	DATE -	REVISED -

STATE OF ILLINOIS
DEPARTMENT OF TRANSPORTATION

DRAINAGE AND UTILITY SIDE ROAD PROFILES
E. CHURCH ST.

SCALE: 1" = 20' | SHEET NO. 11 OF 12 SHEETS | STA N/A | TO STA N/A

F.A.P. RTE.	SECTION	COUNTY	TOTAL SHEETS	SHEET NO.
600	60-(30,31,128)-1	MADISON/ST. CLAIR	399	132
		CONTRACT NO. 76830		
FED. ROAD DIST. NO.	ILLINOIS	FED. AID PROJECT		